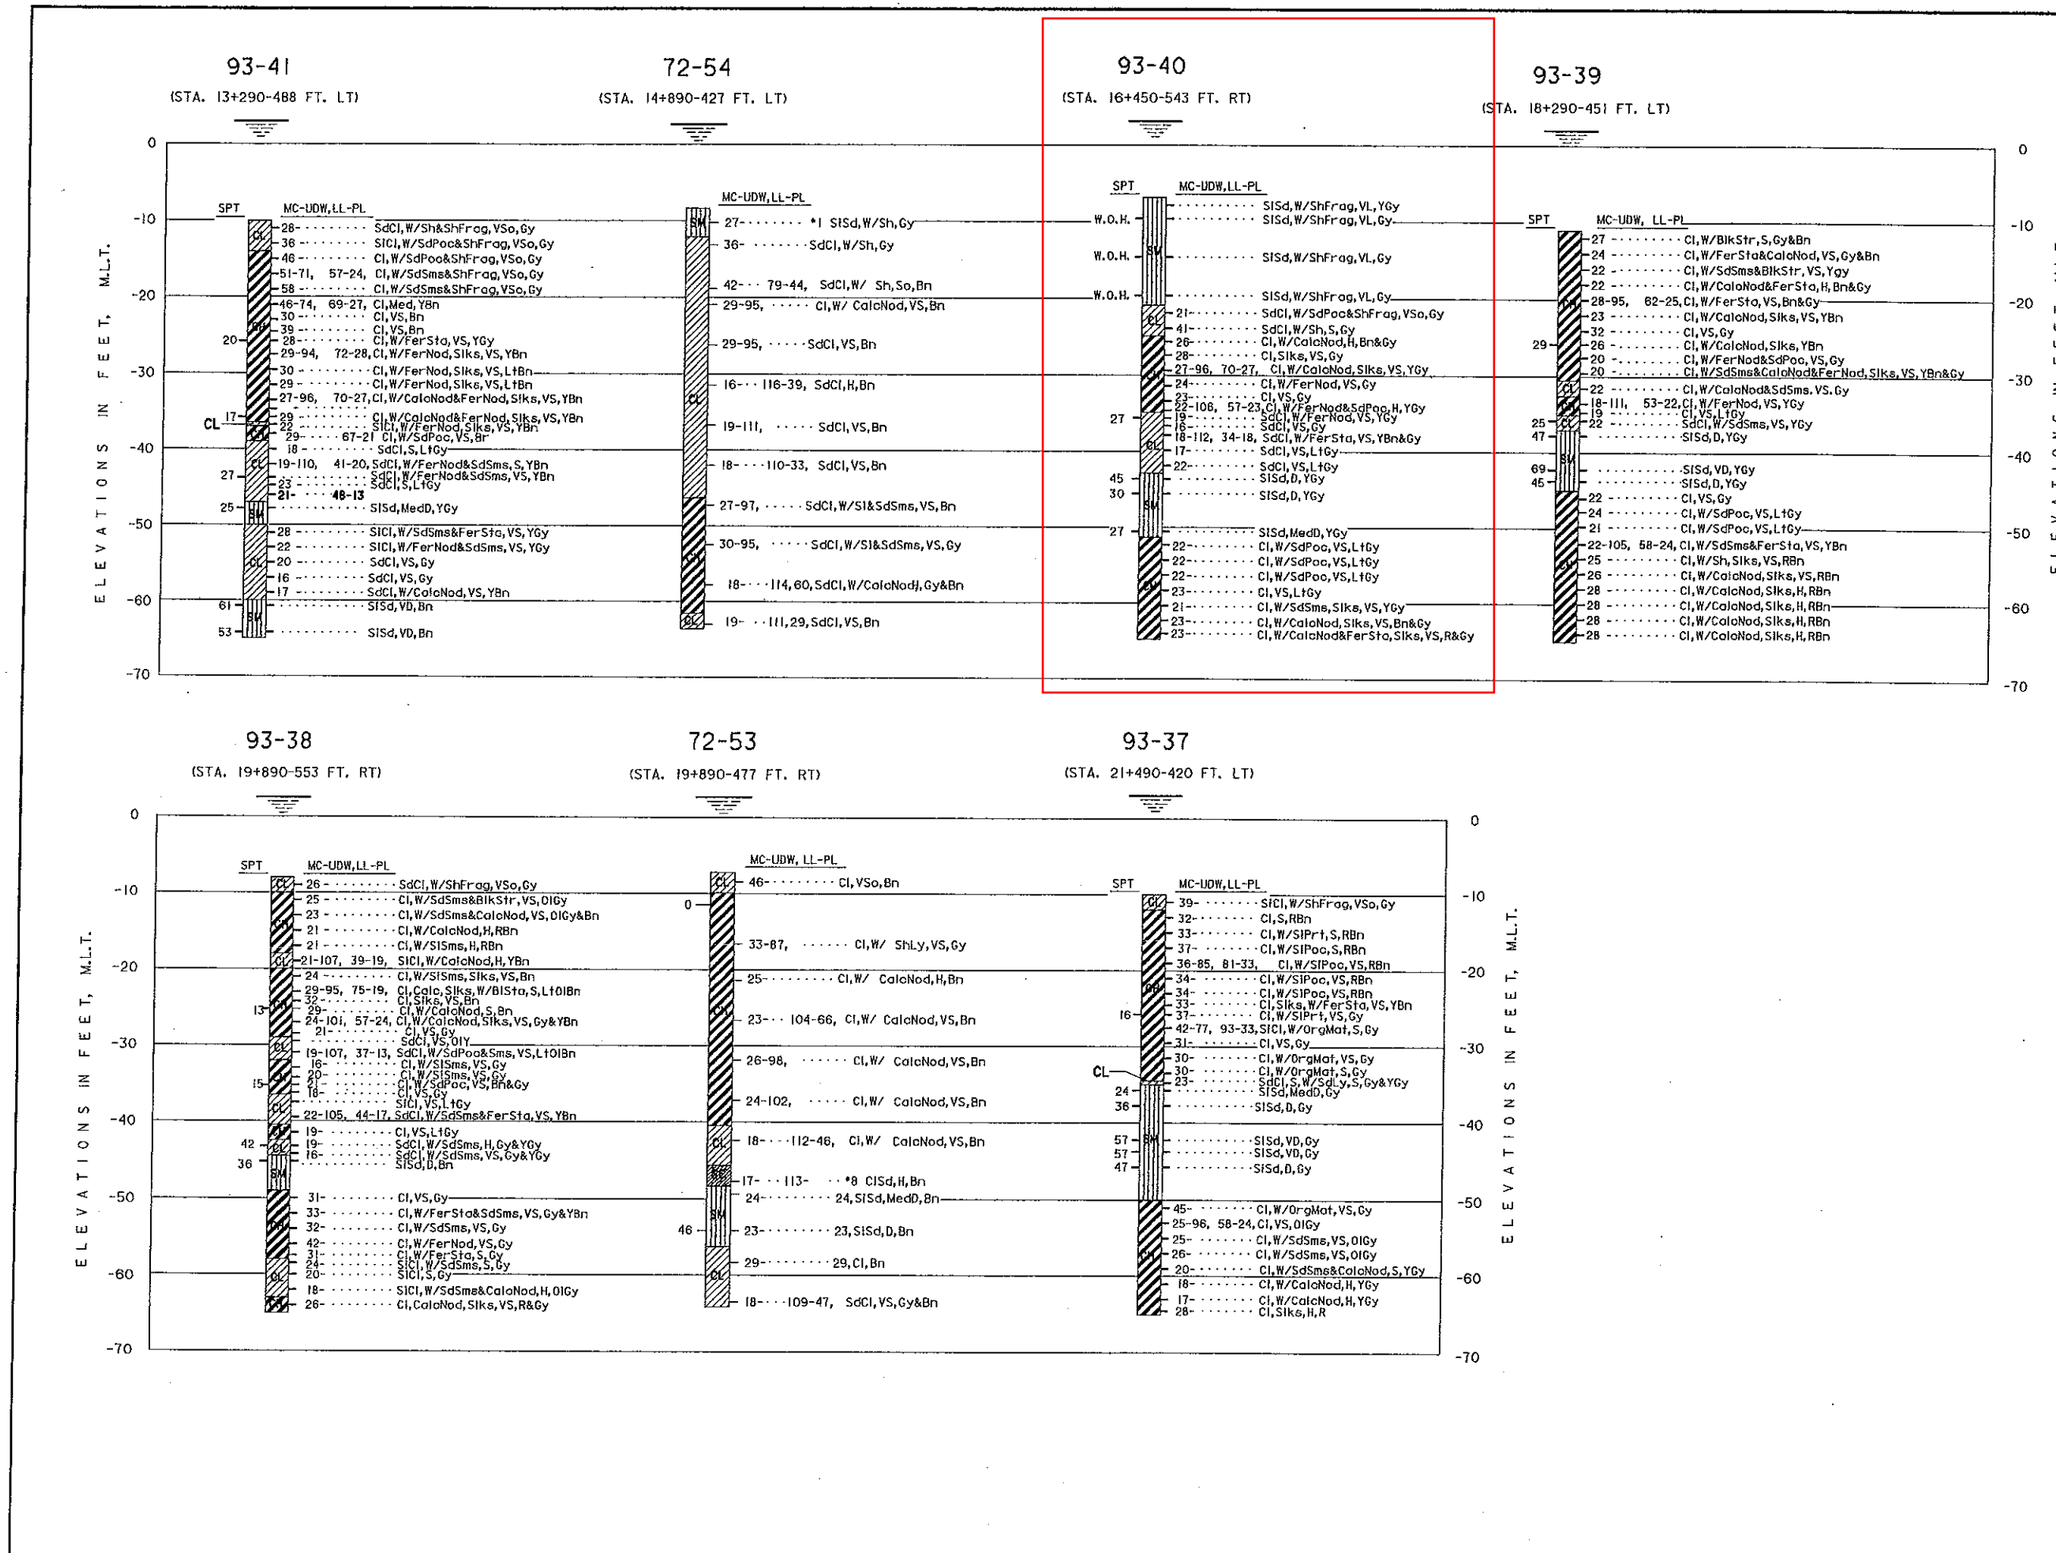

US Army Corps of Engineers
Galveston District

Rev.	Description	Date	By

Drawn by: RTA
Designed by: RTA
Checked by: MEM
Submitted by: MARK E. MAZOCH, P.E. Architect - Engineer
Approved by: Chief, Engineering and Construction Division
Date: MAY 2004
Scale: AS SHOWN
Approval Recommended: Chief, Engineering Branch

URS
URS GROUP, INC.
HOUSTON, TEXAS

U.S. ARMY ENGINEER DISTRICT, GALVESTON
CORPS OF ENGINEERS
GALVESTON, TEXAS

PREPARED UNDER THE DIRECTION OF LEONARD D. WATERWORTH, Col., C.E., DISTRICT ENGINEER

HOUSTON-GALVESTON NAVIGATION CHANNELS, TEXAS
(45-FOOT PROJECT)
UPPER BAY AND BARGE LANES
PIPELINE DREDGING

LOGS OF BORINGS
STA. 13+290 TO STA. 21+490

Drawing No.:
F-2
Sheet 47 of 55
File No. HSC 401-497

INVITATION NO.
W912HY-
04-B-0014

...\Hsc\401-497\URS\F02.dgn 5/5/2004 8:43:43 AM