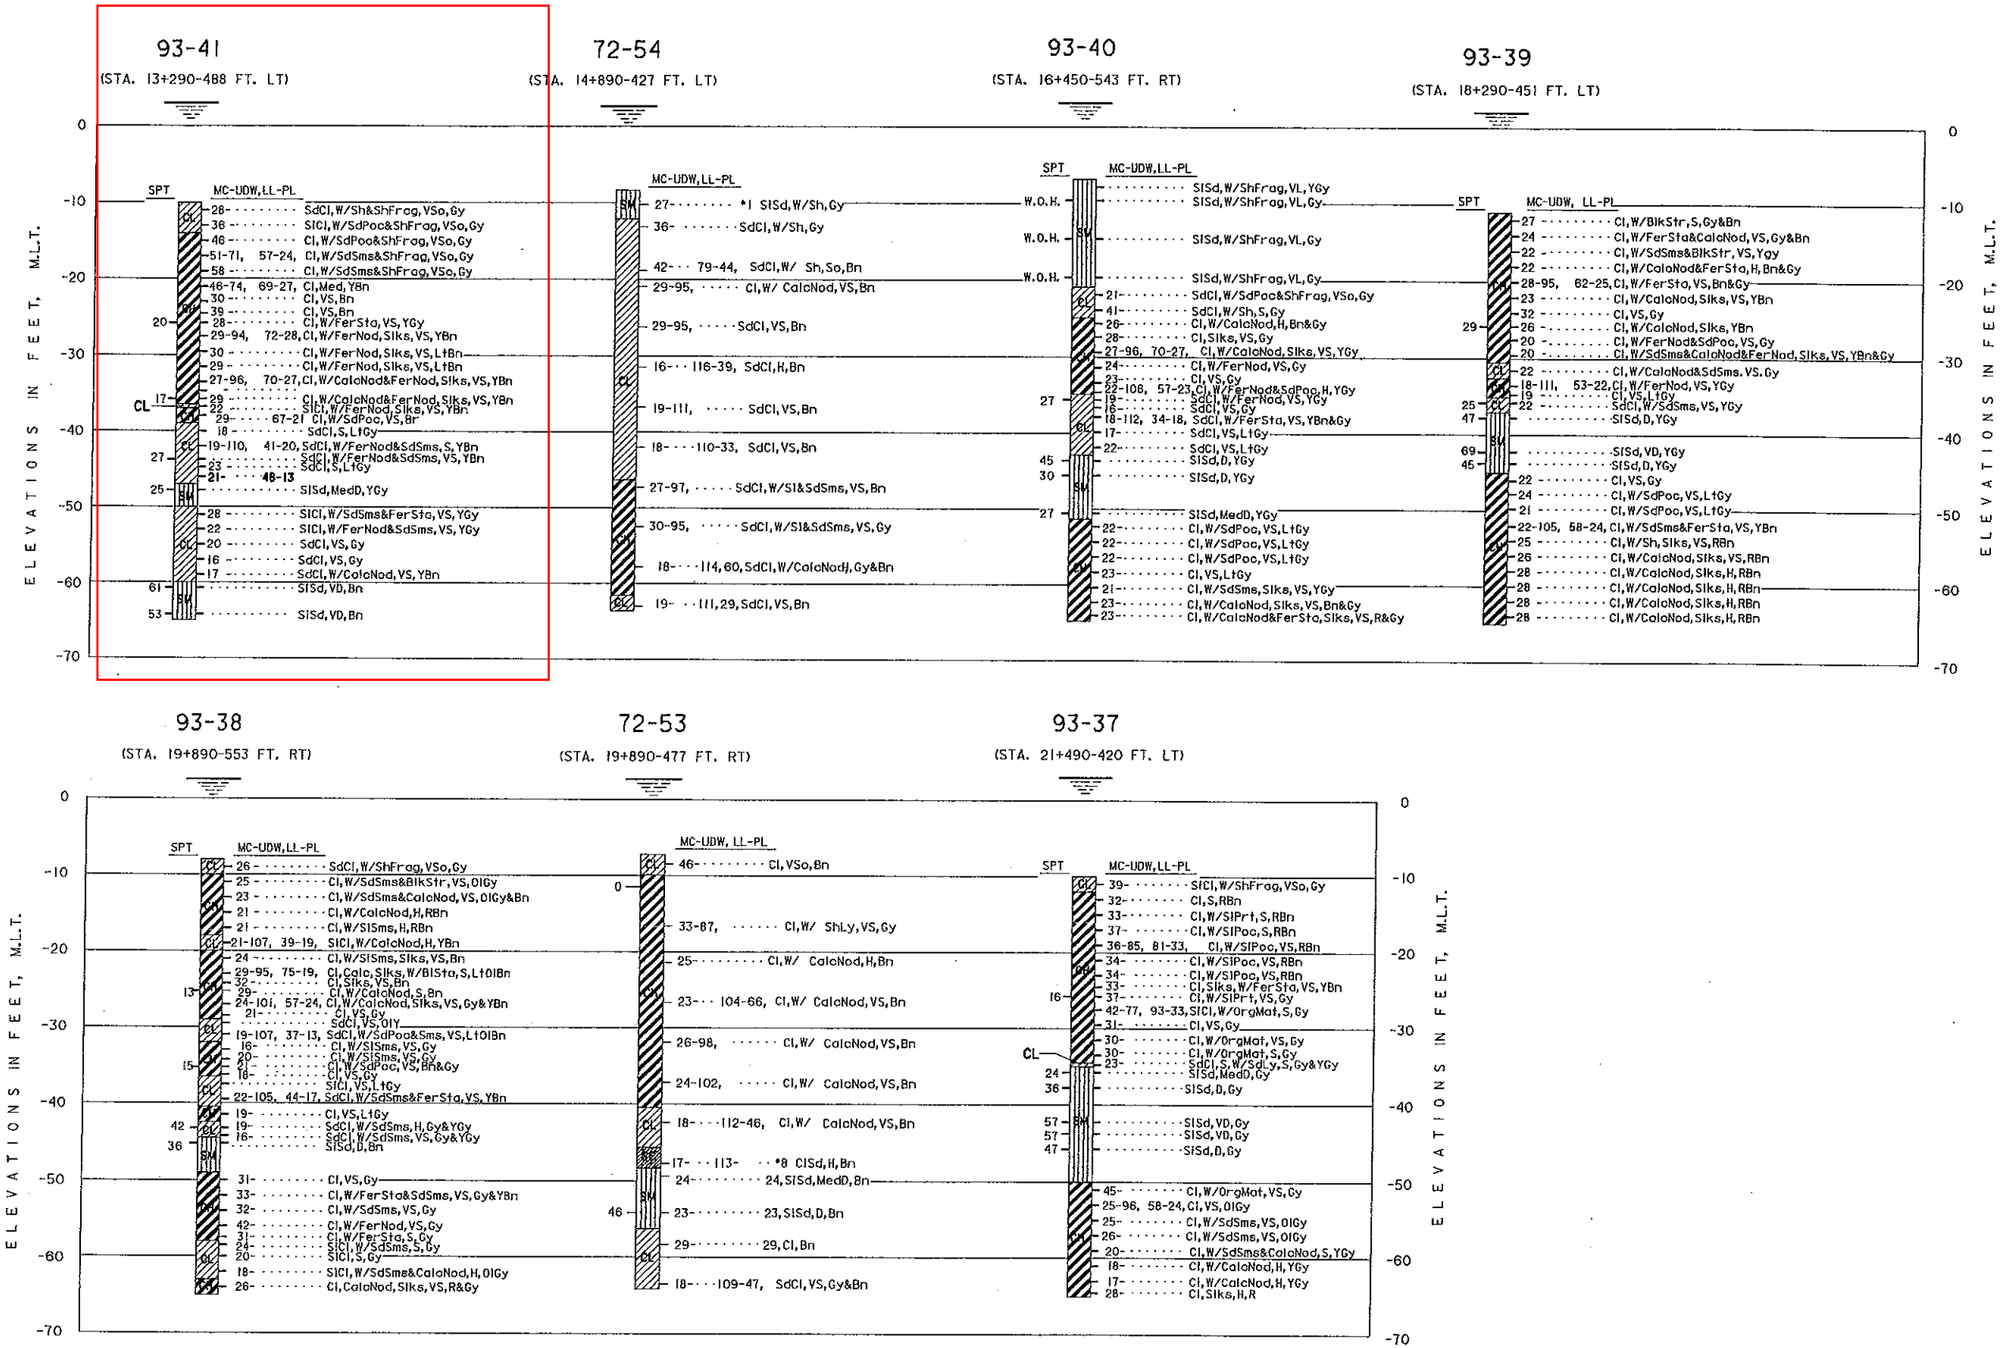

US Army Corps of Engineers
Galveston District

Rev.	Date	By	Description

Drawn by: RTA
Designed by: RTA
Checked by: MEM
Submitted by: MARK E. MALDON, P.E. Architect - Engineer
Approved by: Chief, Engineering and Construction Division
Date: MAY 2004
Scale: AS SHOWN
Approval Recommended: MARK E. MALDON, P.E. Chief, Engineering Branch
Rev. X

URS
URS GROUP, INC.
HOUSTON, TEXAS

U.S. ARMY ENGINEER DISTRICT, GALVESTON
CORPS OF ENGINEERS
GALVESTON, TEXAS

PREPARED UNDER THE DIRECTION OF LEONARD D. WATERWORTH, Col., C.E., DISTRICT ENGINEER

HOUSTON-GALVESTON NAVIGATION CHANNELS, TEXAS
45-FOOT PROJECT
UPPER BAY AND BARGE LANES
PIPELINE DREDGING

LOGS OF BORINGS
STA. 13+290 TO STA. 21+490

Drawing No.: F-2
Sheet 47 of 55
File No. HSC 401-497

INVITATION NO. W912HY-04-B-0014

...\Hsc\401-497\URS\F02.dgn 5/5/2004 8:43:43 AM