Project: Sabine Lake North Disposal Area No. 11
Near Port Arthur , Texas
Contract No. DACW64-93-D-0005 Delivery Order No. 0014

SUMMARY OF LABORATORY TEST RESULTS

Boring No. 94-85

S #	Depth (ft)	P P (tsf)	SPT Blows per Foot	Visual Classification	U S C	Mc (%)	Dry Unit Wt (pcf)	Wet Unit Wt (pcf)	L L (%)	PL (%)	Mechanical Analysis % Passing					Torvane Shear Strength (tsf)	q u (tsf)
											#4	#10	#40	#100	#200		
1	0-1.5		2	Brown,Sand,Very loose,Silty	S M												
2	5-6.5		3	Brown,Sand,Very loose,Silty	S M												
3	10-12	2.00		Yellowish gray,Clay,Very stiff,Sandy	C L	20.6											
4	12-14	1.75		Yellowish gray,Clay,Stiff,Sandy	C L	19.3	109.4	130.5	28	18	100.0	99.5	97.7	86.5	54.3		1.31
5	14-15.5	0.50	5	Gray,Clay,Medium stiff,Sandy	C L	29.3											
6	16-18	1.25		Yellowish gray,Clay,Stiff,Sandy	C L	25.2											
7	18-20	2.75		Yellowish gray,Clay,Very stiff,Sandy	C L	20.0											
8	20-22	1.50		Yellowish gray,Clay,Stiff,Sandy	C L	25.7											
9	22-23.5		8	Gray,Sand,Loose,Silty	S M												
10	23.5-25		13	Gray,Silt,Medium dense,Sandy	S M												

S # : Sample Number, P P : Pocket Penetrometer Reading, U S C : Unified Soil Classifcation, M c : Moisture Content
q u : Uncogined Compressive Strength, W O H : Weight of hammer, W O P : Weight of Pipe

JOB NO. 14G727-14 DATE 5/17/94

PROJECT Sabine Lake North Disposal Area
No. 11

AREA Near Port Arthur, Texas

BORING NO. 94-85 SAMPLE NO. 4 DEPTH 12-14 ft

SPECIMEN NO. 1

CLASSIFICATION
Yellowish gray,Clay,Stiff,Sandy

Tare No.	KL-2	Height	5.595 in.
Tare plus Wet Specimen	487.16 gm	Average Diameter	2.830 in.
Tare plus Dry Specimen	415.21 gm	Initial Area	6.290 sq in.
Water Weight	71.95 gm	Volume	35.194 cu in.
Tare Weight	42.38 gm	Volume of Solids	cu in.
Wet Specimen	1205.60 gm	Void Ratio	
Dry Specimen	1010.58 gm	Saturation	%
Water Content	19.30 %	Dry Density	109.4 lb/cu ft
Specific Gravity of Solids			

LL = 28 PL = 18 PI = 10

Proving Ring No. 10170
Proving Ring Constant, K = .766 lbs/div.

Elapsed Time min.	Dial Reading 0.001"	Cumulative Change in.	Proving Ring Dial Reading	Axial Load lb	Axial Strain	Area Corr. sq in.	Compr. Stress tsf
.0	0.	.000	.0	.0	.000	6.29	.000
.2	10.	.010	15.0	11.5	.002	6.30	.131
.3	20.	.020	37.0	28.3	.004	6.31	.323
.5	30.	.030	64.0	49.0	.005	6.32	.558
.7	40.	.040	98.0	75.1	.007	6.34	.853
.9	50.	.050	126.0	96.5	.009	6.35	1.095
1.0	60.	.060	139.0	106.5	.011	6.36	1.206
1.4	80.	.080	146.0	111.8	.014	6.38	1.262
1.7	100.	.100	150.0	114.9	.018	6.40	1.292
2.0	120.	.120	152.0	116.4	.021	6.43	1.304
2.3	140.	.140	153.0	117.2	.025	6.45	1.308
2.7	160.	.160	154.0	118.0	.029	6.48	1.312
3.0	180.	.180	154.5	118.3	.032	6.50	1.311
3.3	200.	.200	153.0	117.2	.036	6.52	1.294

Job No. 14G727-14

Failure Sketches

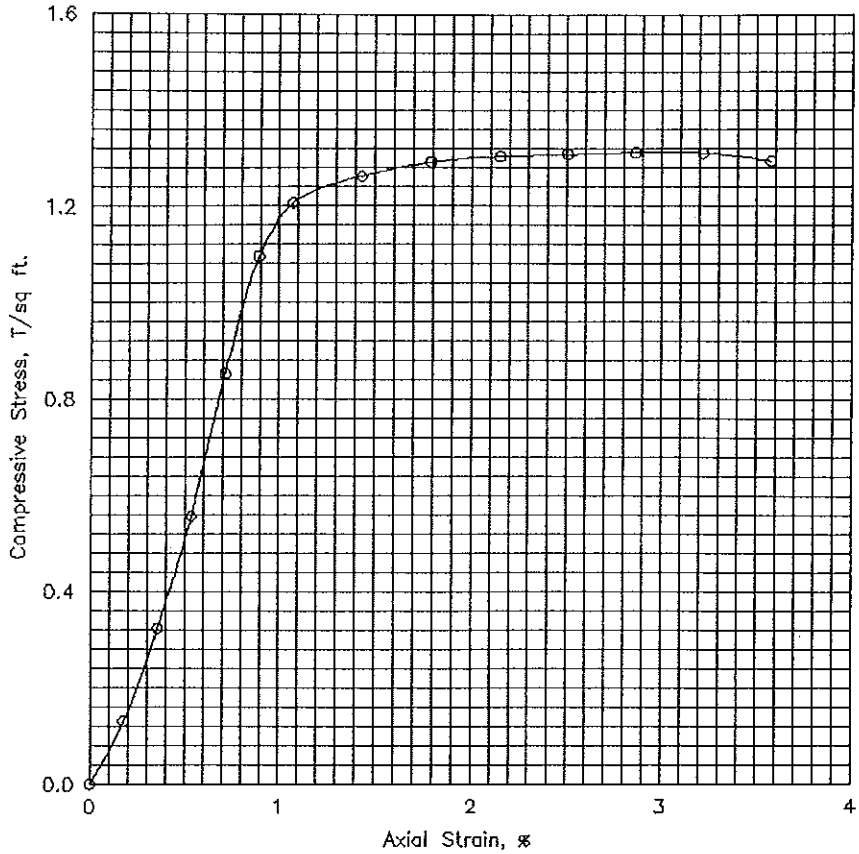

☐ Controlled stress
☒ Controlled strain

Test No.			1			
Type of Specimen			Undisturbed			
Initial	Water content	w_o	19.3 %	%	%	%
	Void ratio	e_o				
	Saturation	S_o	%	%	%	%
	Dry density, lb/cu ft	γ_d	109.4			
Time to failure, min		t_f	2.65			
Unconfined compressive strength, T/sq ft		q_u	1.31			
Undrained shear strength, T/sq ft		S_u	.66			
Sensitivity ratio		S_t				
Initial specimen diameter, in.		D_o	2.830			
Initial specimen height, in.		H_o	5.595			

Classification Yellowish gray,Clay,Stiff,Sandy

LL	28	PL	18	PI	10	G_s	

Remarks

Project Sabine Lake North Disposal Area
No. 11
Area Near Port Arthur, Texas
Boring No. 94-85 Sample No. 4
Depth El 12-14 ft Date 5/17/94

UNCONFINED COMPRESSION TEST REPORT

ENG FORM 1 JUN 65 3659

PLATE XI-2

Geotest Engineering, Inc.

PLATE

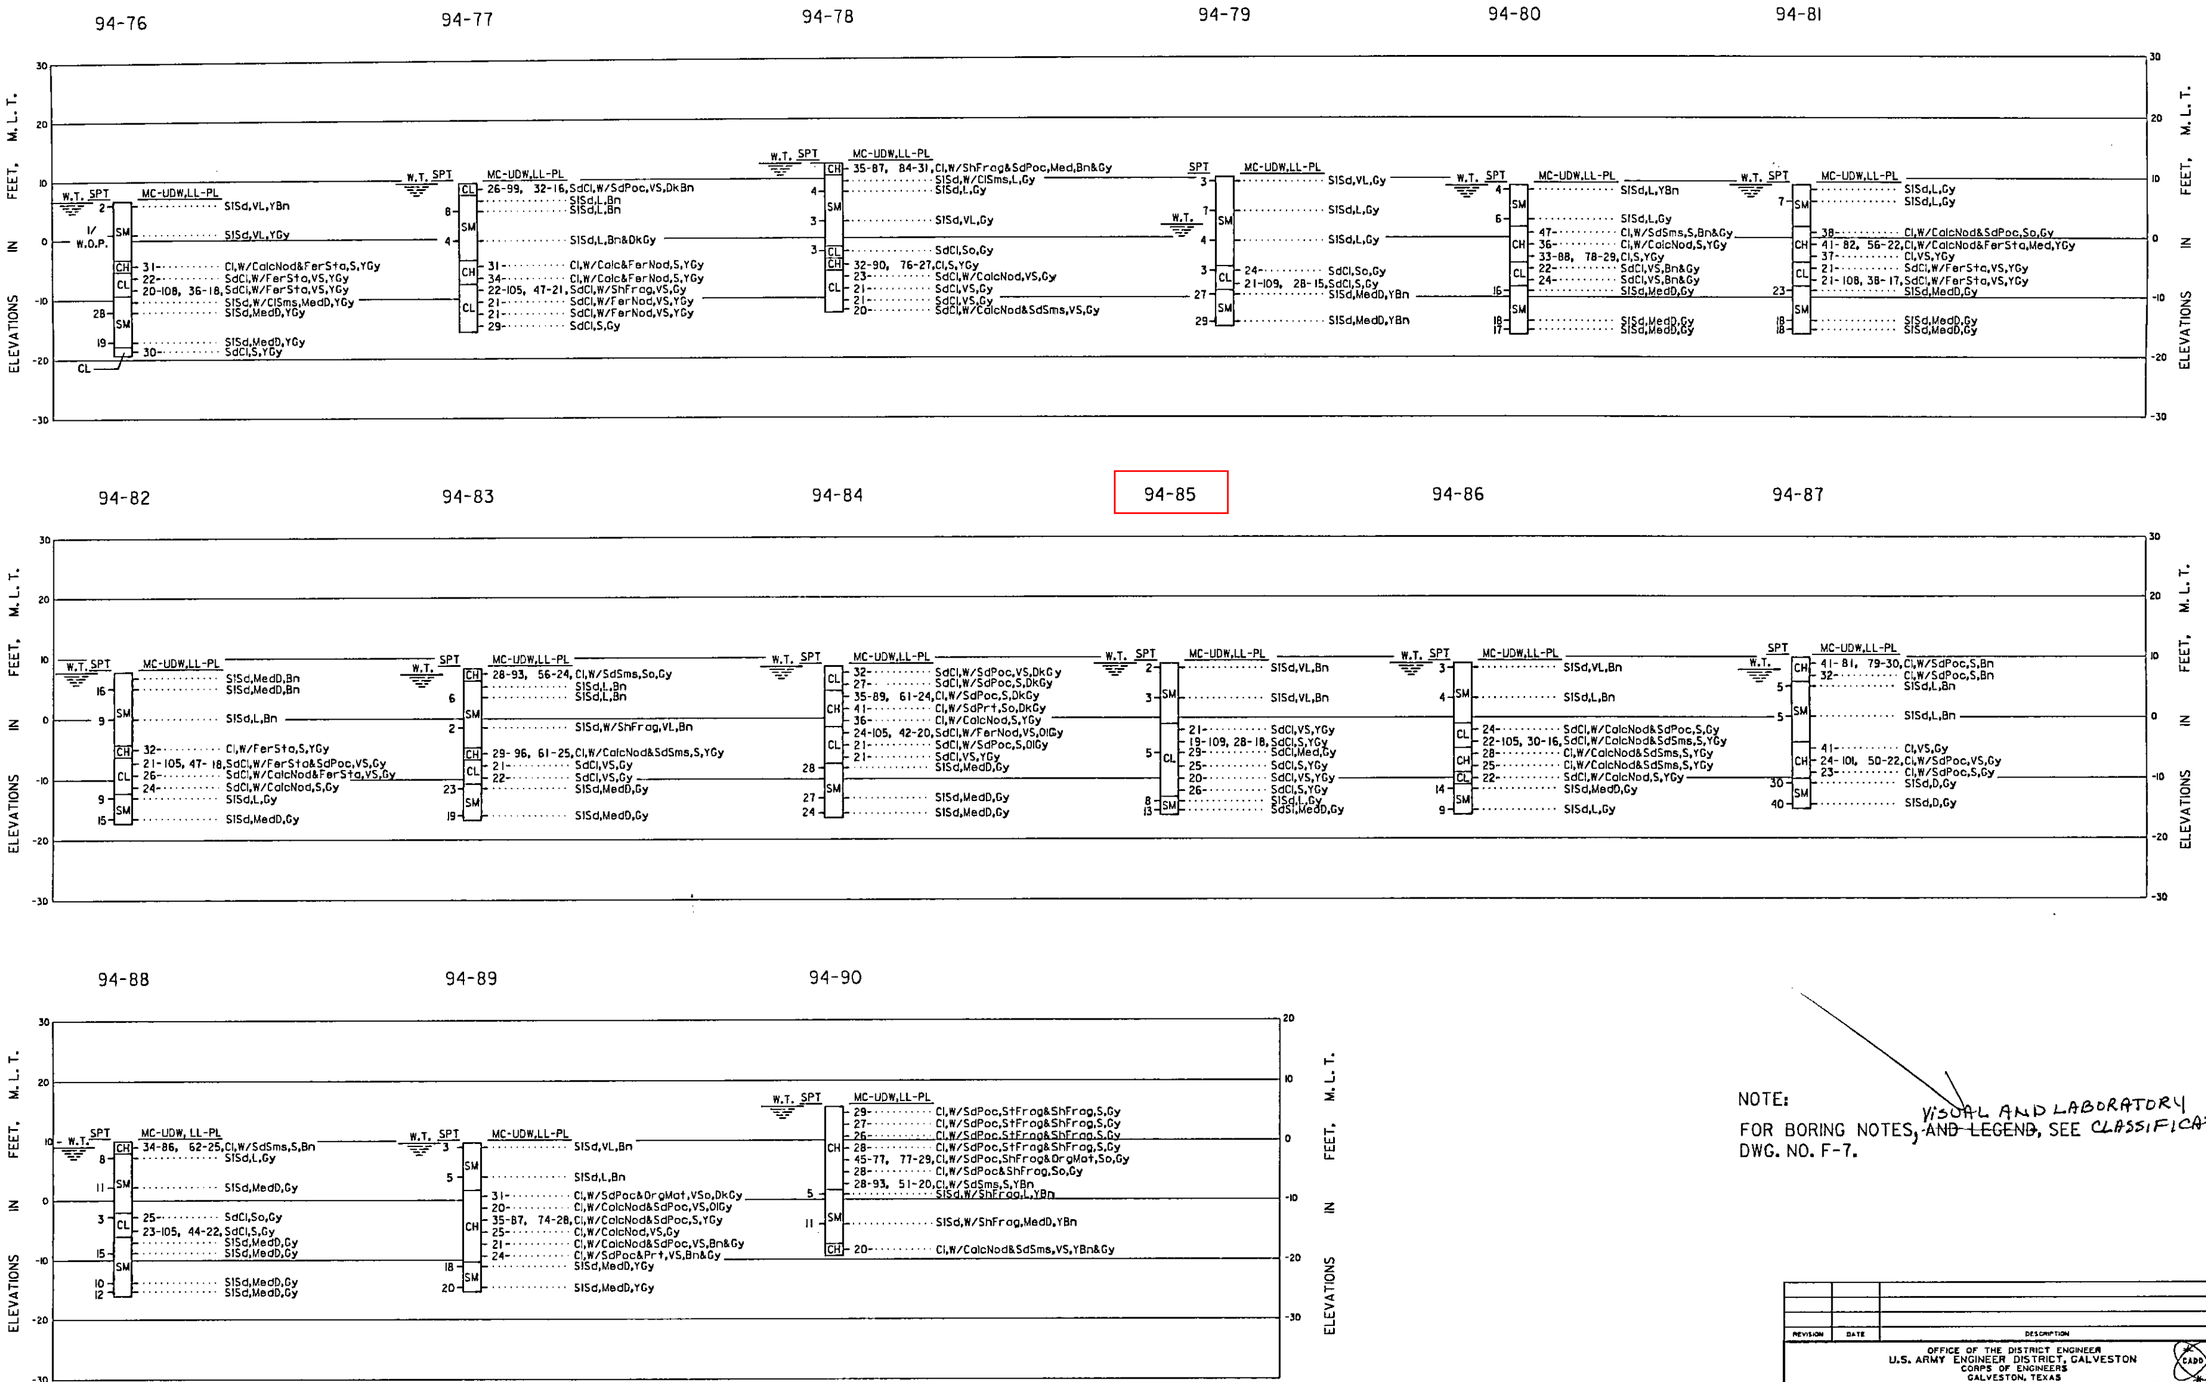

NOTE:
FOR BORING NOTES, ~~AND LEGEND~~, SEE CLASSIFICATIONS VISUAL AND LABORATORY
DWG. NO. F-7.

REVISION	DATE	DESCRIPTION	BY

OFFICE OF THE DISTRICT ENGINEER
U.S. ARMY ENGINEER DISTRICT, GALVESTON
CORPS OF ENGINEERS
GALVESTON, TEXAS

DRAWN BY: * P.N.
DESIGNED BY: * G.M.
CHECKED BY: * G.M./L.A.A.
SUBMITTED BY: *
CHIEF, GEOTECH & SURVEYS SECTION
APPROVED: *
CHIEF, DESIGN BRANCH
APPROVED: *
CHIEF, ENGINEERING DIVISION
DATE: JULY 1995
* AS REQUIRED BY ENGINEER CIRCULAR NO. 80-1-152)
SCALE: AS SHOWN
SPEC. DATE:

SABINE - NECHES WATERWAY, TEXAS
SABINE - NECHES CANAL
REHABILITATION OF PLACEMENT AREA NO. 11

BORING LOGS
BORROW AREA NO. 2

Prepared under the direction of
Robert B. Gatlin, Col., C.E.,
District Engineer

DRAWING NUMBER F-6
SHEET 28 OF 32 FILE NO. SN 103-336