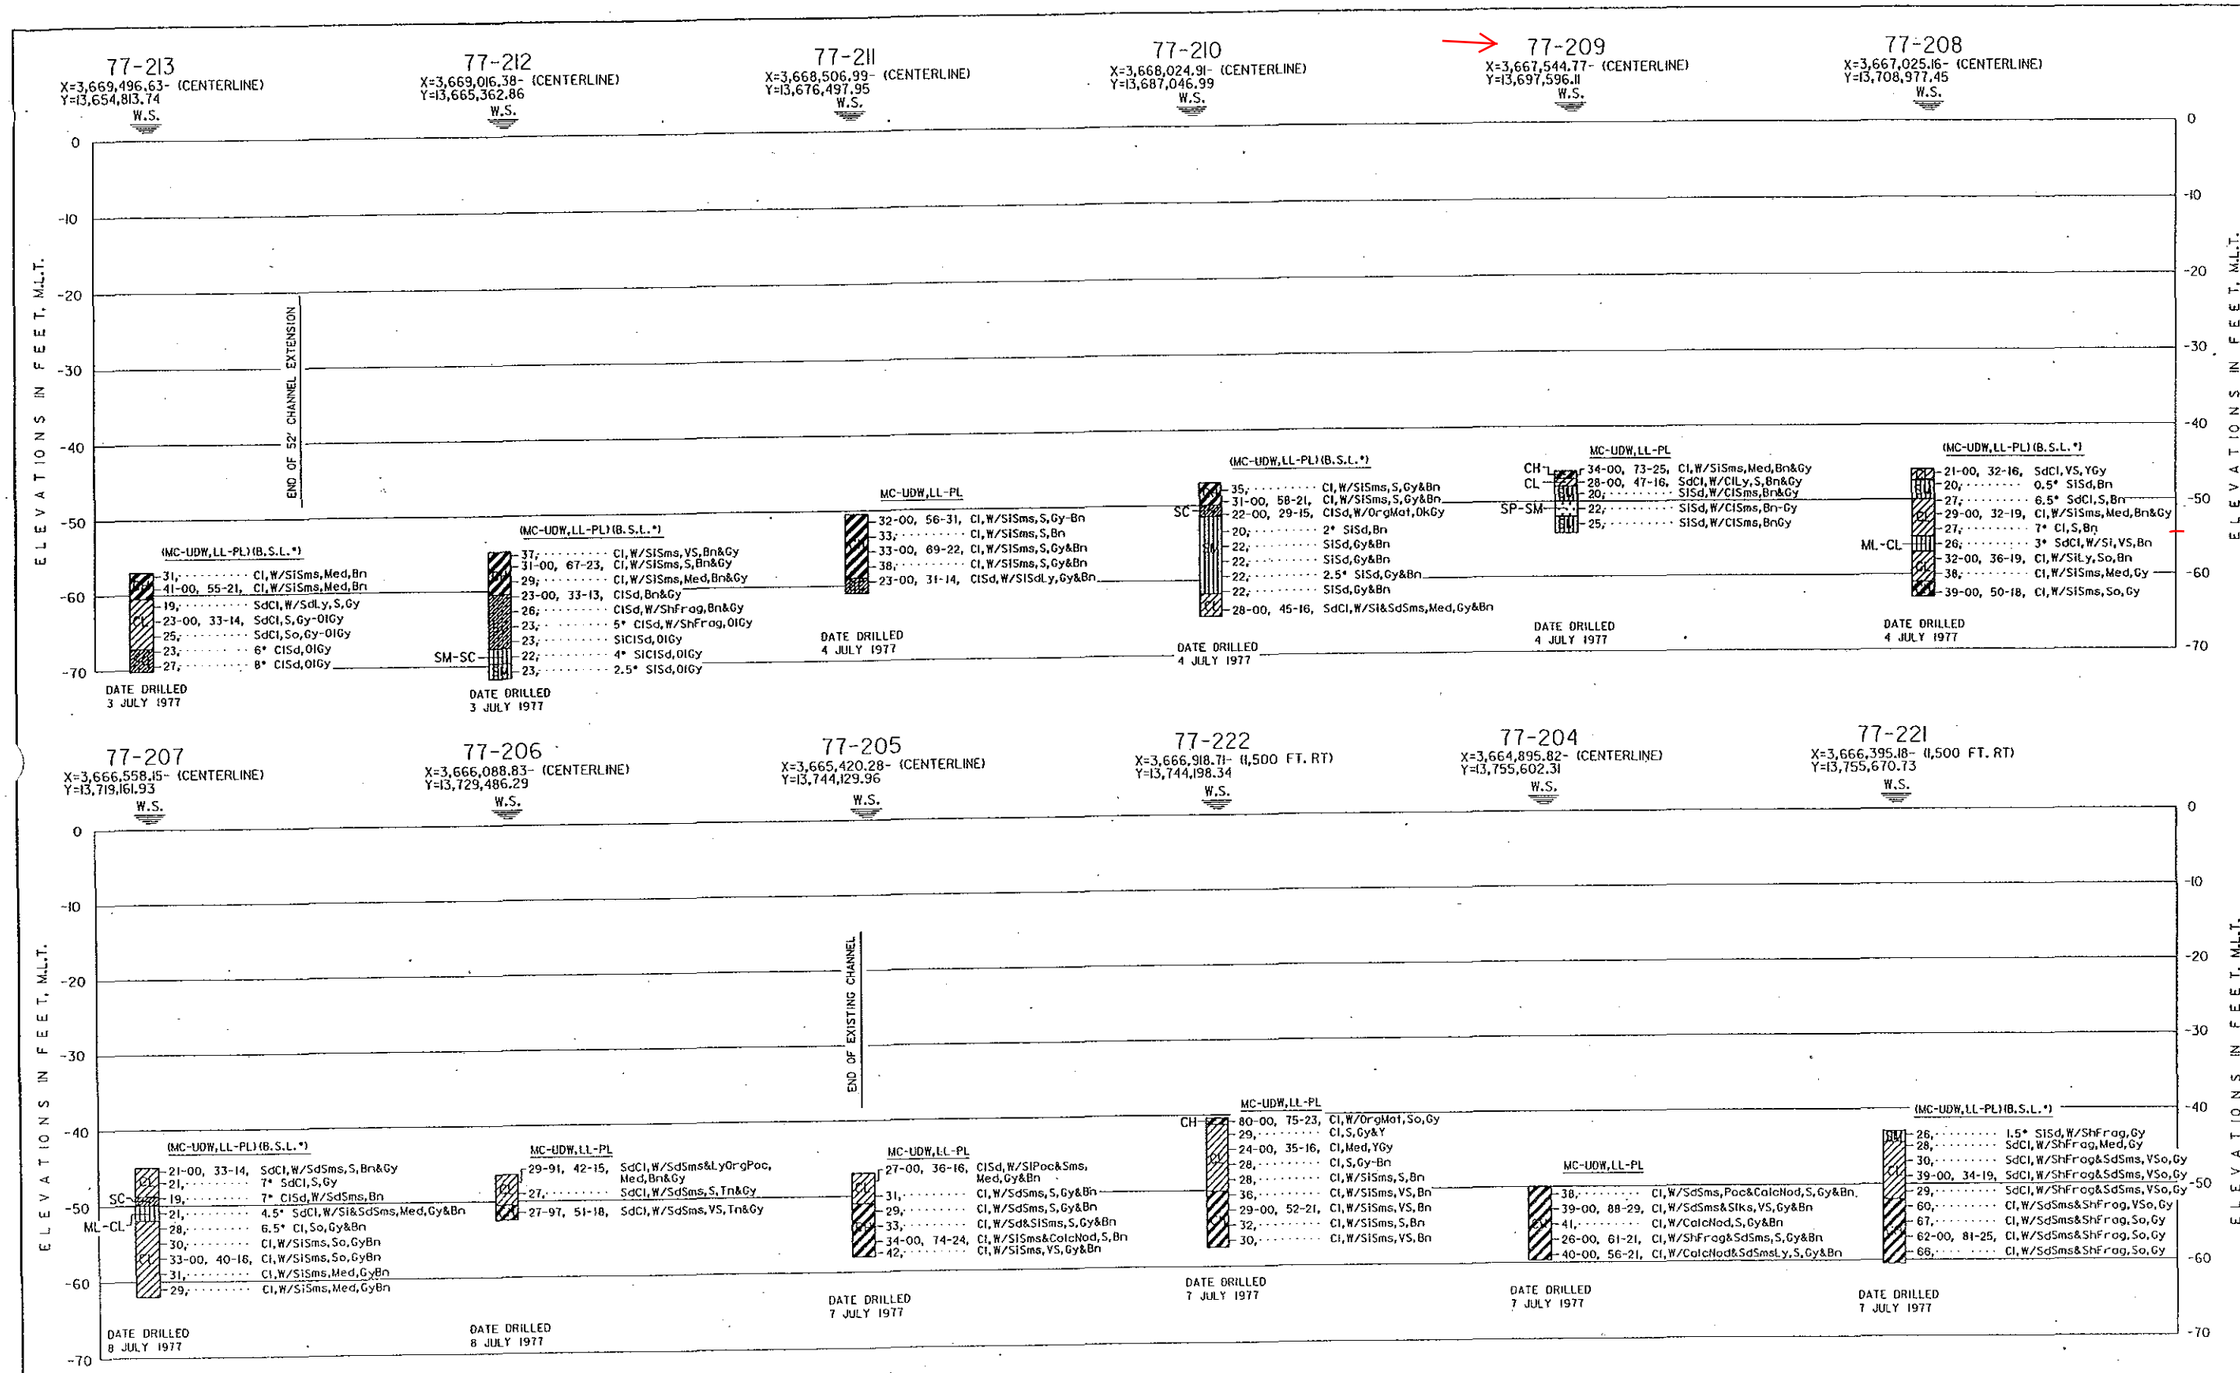

NOTES: TO BORINGS

1. DIRECTIONS LEFT AND RIGHT OF CENTERLINE ARE AS VIEWED LOOKING UPSTREAM (TOWARD INCREASING STATION)
2. SEE DRAWING C-12, C-11 FOR BORING LOCATIONS.
3. SEE DRAWING F-6 FOR BORING NOTES AND LEGEND.

US Army Corps of Engineers
Galveston District

Rev.	Description	Date	By

Rev.	Date	Scale: AS SHOWN
Drawn by:	ESA.	
Designed by:	X	Approval Recommended: DAVID B. CAMPBELL, P.E. Chief, Engineering Branch
Checked by:	X	
Submitted by:	MOHAMED M. MOUSSA, P.E. Chief, Geotech/Structures Section	
Approved by:	TERRY F. BAUTISTA, P.E. Chief, Engineering and Construction Division	

U.S. ARMY ENGINEER DISTRICT, GALVESTON
CORPS OF ENGINEERS
GALVESTON, TEXAS

PREPARED UNDER THE DIRECTION OF
STEVEN P. HAUSTEIN, COL., C.E.
DISTRICT ENGINEER

SABINE NECHES WATERWAY, TEXAS
FEASIBILITY STUDY
WIDENING AND DEPENDING

LOGS OF BORINGS

Drawing No.:
F-1