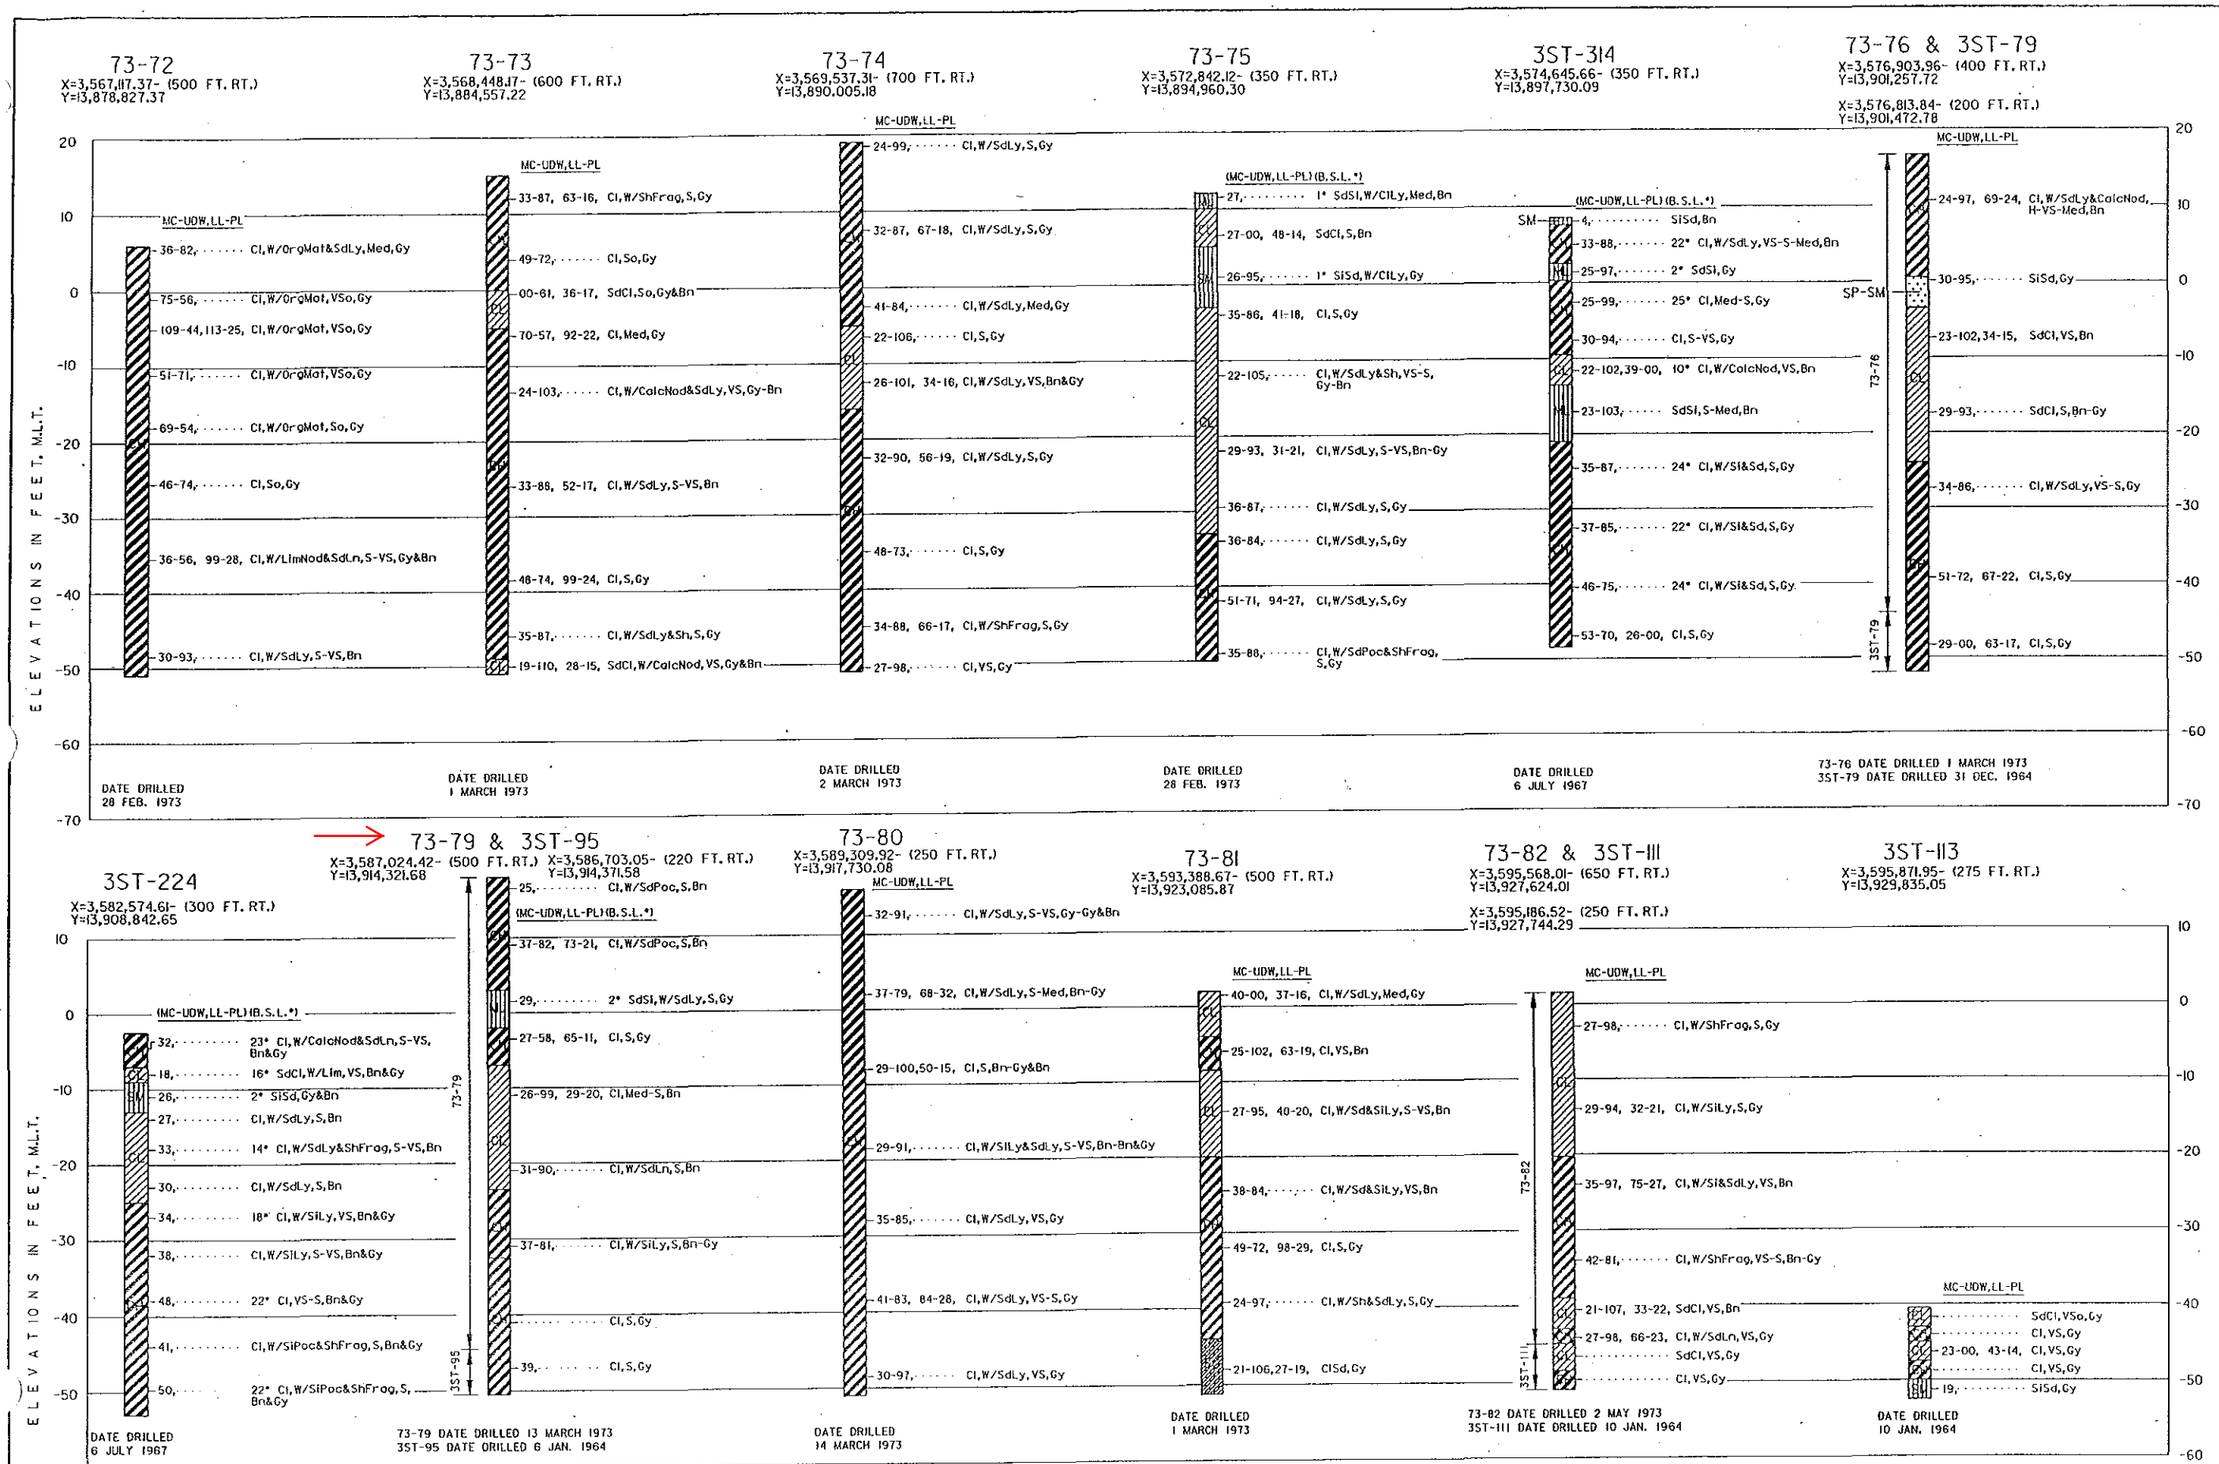

NOTES: TO BORINGS

1. DIRECTIONS LEFT AND RIGHT OF CENTERLINE ARE AS VIEWED LOOKING UPSTREAM (TOWARD INCREASING STATION)
2. SEE DRAWING C-7, C-6, C-5 AND C-4 FOR BORING LOCATIONS.
3. SEE DRAWING F-6 FOR BORING NOTES AND LEGEND.

US Army Corps of Engineers
Galveston District

Date	By	Rev.	Description

Drawn by: E.S.B.
Designed by: X
Checked by: X
Submitted by: MOHAMED N. MOUSSA, P.E. Chief, Geotech/Structure Section
Approved by: TERRY F. BAUTISTA, P.E. Chief, Engineering and Construction Division
Scale: AS SHOWN
Date: X
Approved/Recommended: DAVID B. CAMPBELL, P.E. Chief, Engineering Branch

U.S. ARMY ENGINEER DISTRICT, GALVESTON
CORPS OF ENGINEERS
GALVESTON, TEXAS

PREPARED UNDER THE DIRECTION OF
STEVEN P. HAUSTEIN, COL, C.E.,
DISTRICT ENGINEER

SABINE NECHES WATERWAY, TEXAS
FEASIBILITY STUDY
WIDENING AND DEEPENING

LOGS OF BORINGS
73-72 TO 3ST-113

Drawing No.:
F-4