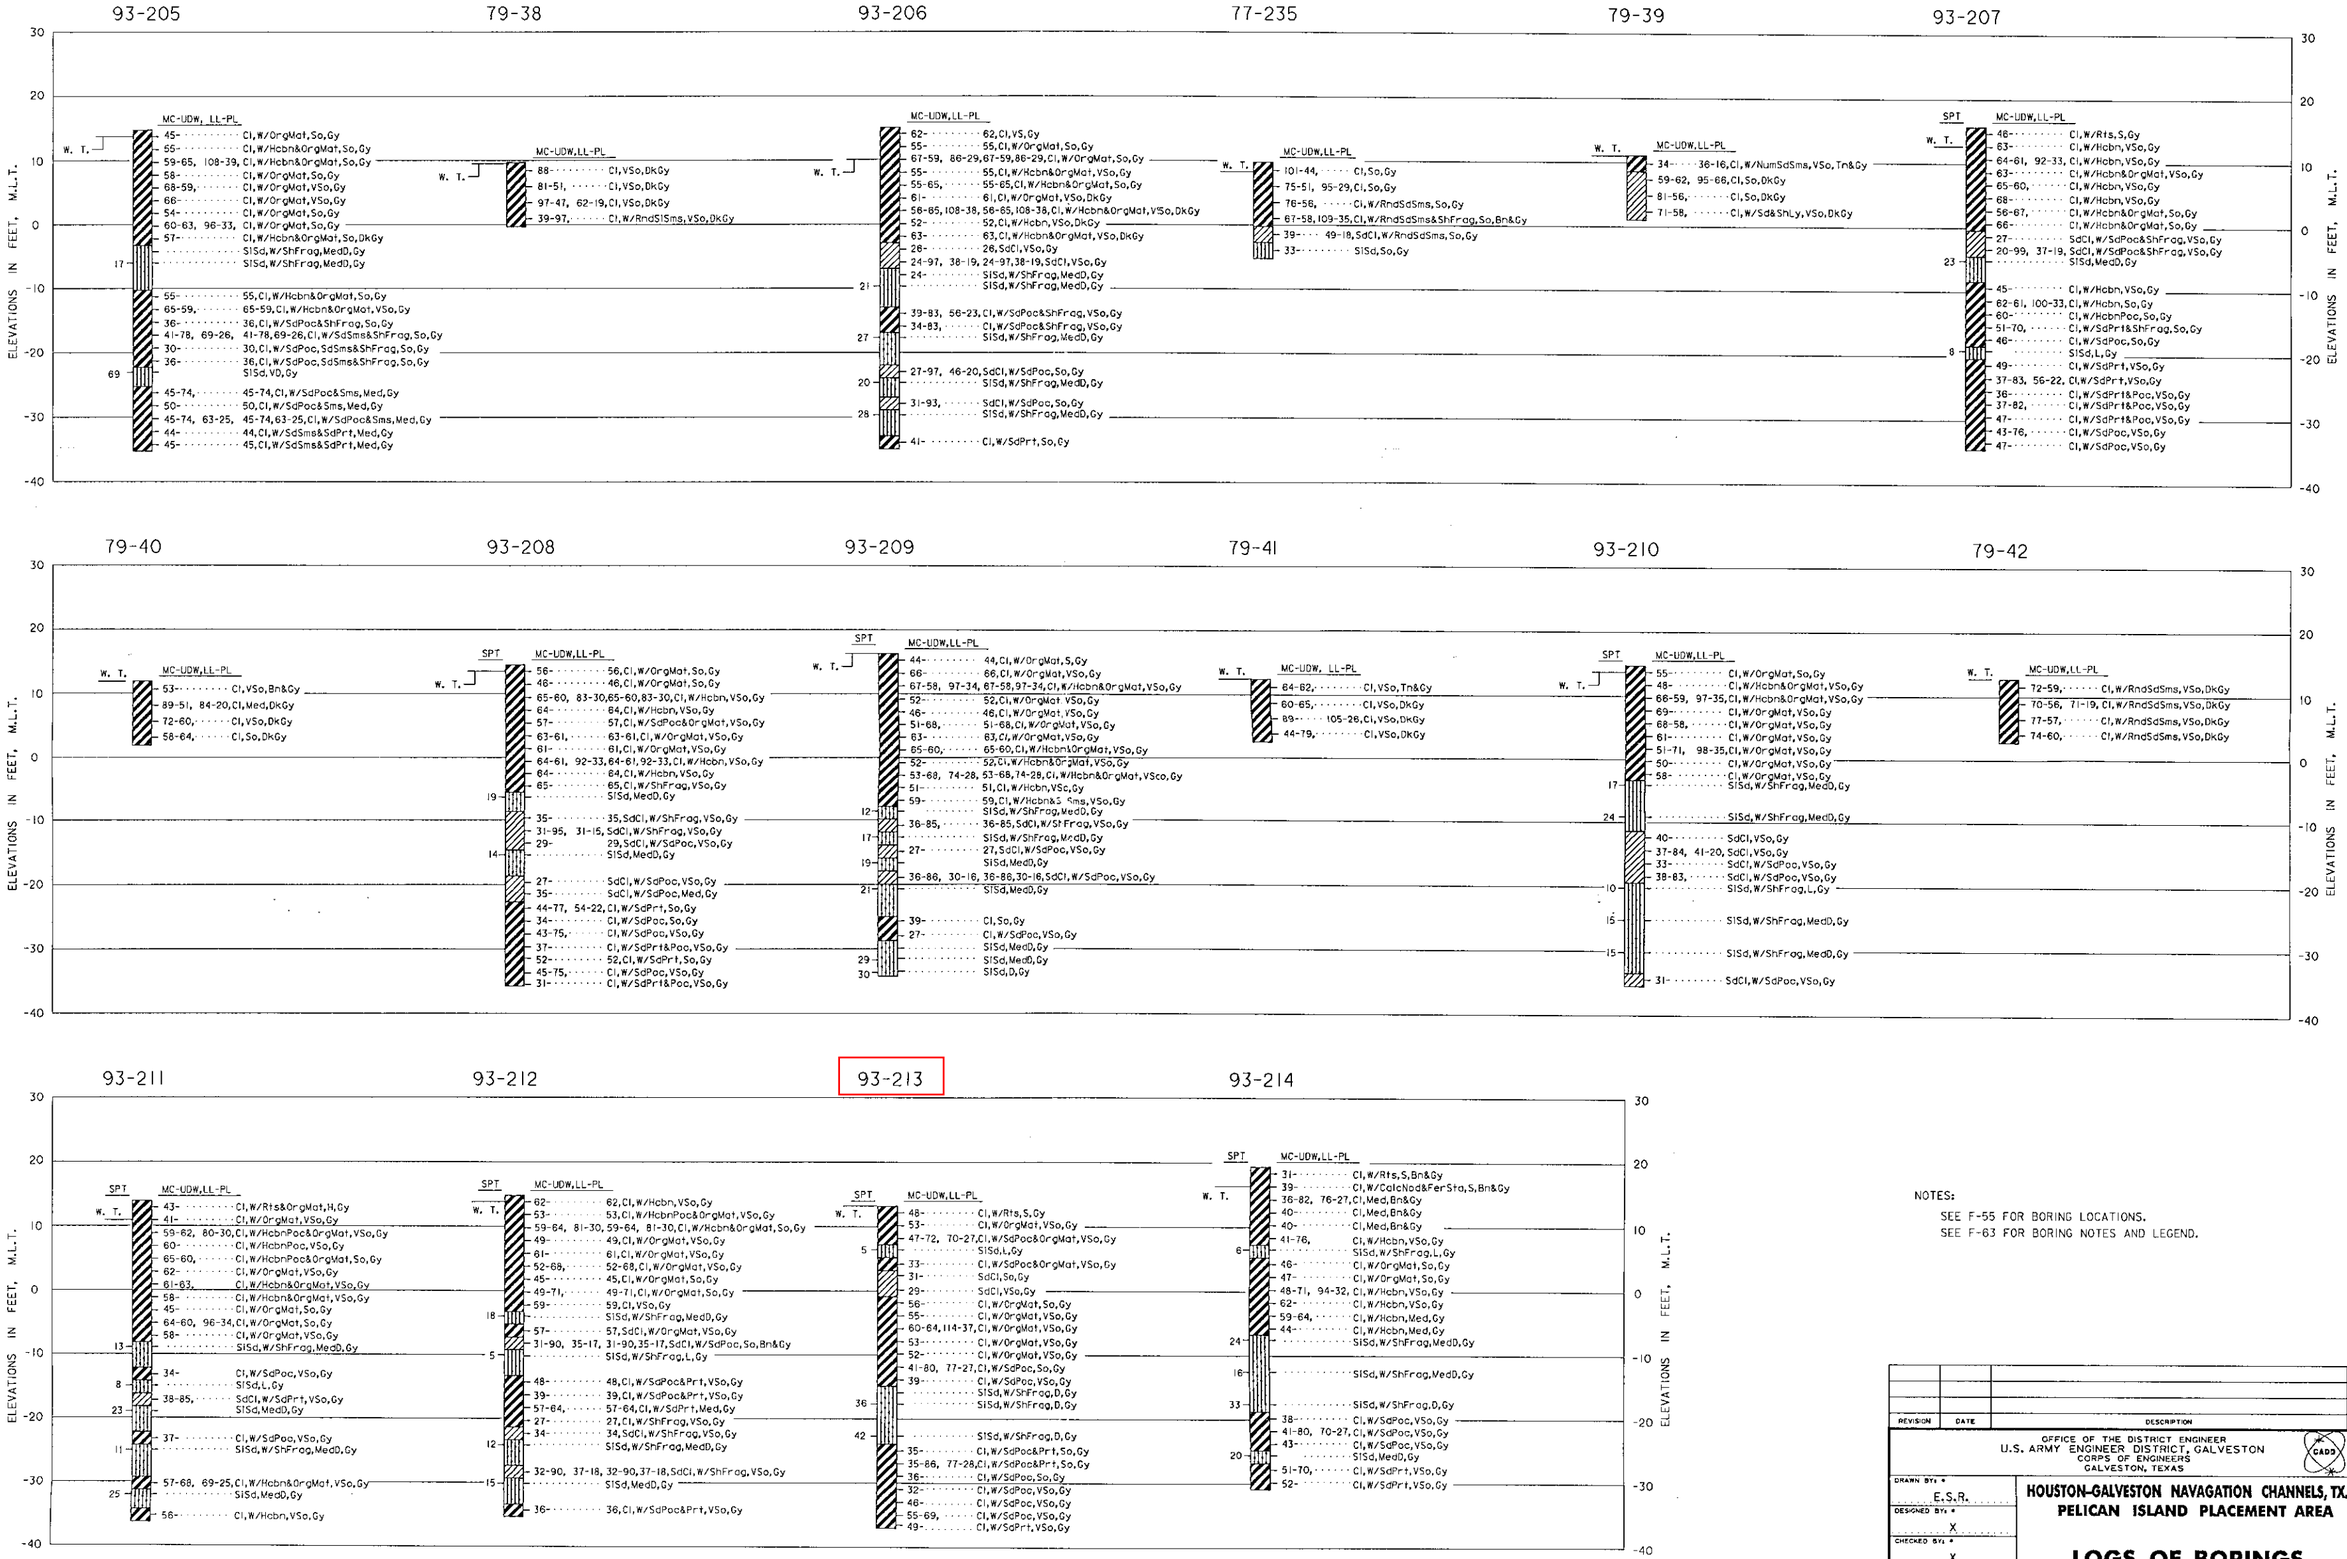

NOTES:

SEE F-55 FOR BORING LOCATIONS.
SEE F-63 FOR BORING NOTES AND LEGEND.

REVISION	DATE	DESCRIPTION	BY

OFFICE OF THE DISTRICT ENGINEER
U.S. ARMY ENGINEER DISTRICT, GALVESTON
CORPS OF ENGINEERS
GALVESTON, TEXAS

DRAWN BY: E.S.R.
DESIGNED BY: X
CHECKED BY: X
SUBMITTED BY:
CHIEF,
APPROVED:
CHIEF,
APPROVED:
CHIEF, ENGINEERING DIVISION
DATE: X

1:4 AS REQUIRED BY ENGINEER CIRCULAR NO. 1110-1-8(52)

SCALE: AS SHOWN
SPEC. DATE:

Prepared under the direction of
Robert B. Gatlin, Col., C.E.,
District Engineer

HOUSTON-GALVESTON NAVAGATION CHANNELS, TX.
PELICAN ISLAND PLACEMENT AREA

LOGS OF BORINGS

DRAWING NUMBER
F-59

SHEET X OF X
FILE NO. X

DESIGN FILE:
on\brazos\Usace\Vhall\pubs\bor_logs\pi_bor1.dgn

DATE: 19-OCT-1996
CREATED BY: EARL S. RICHARD
ATE: 12:43