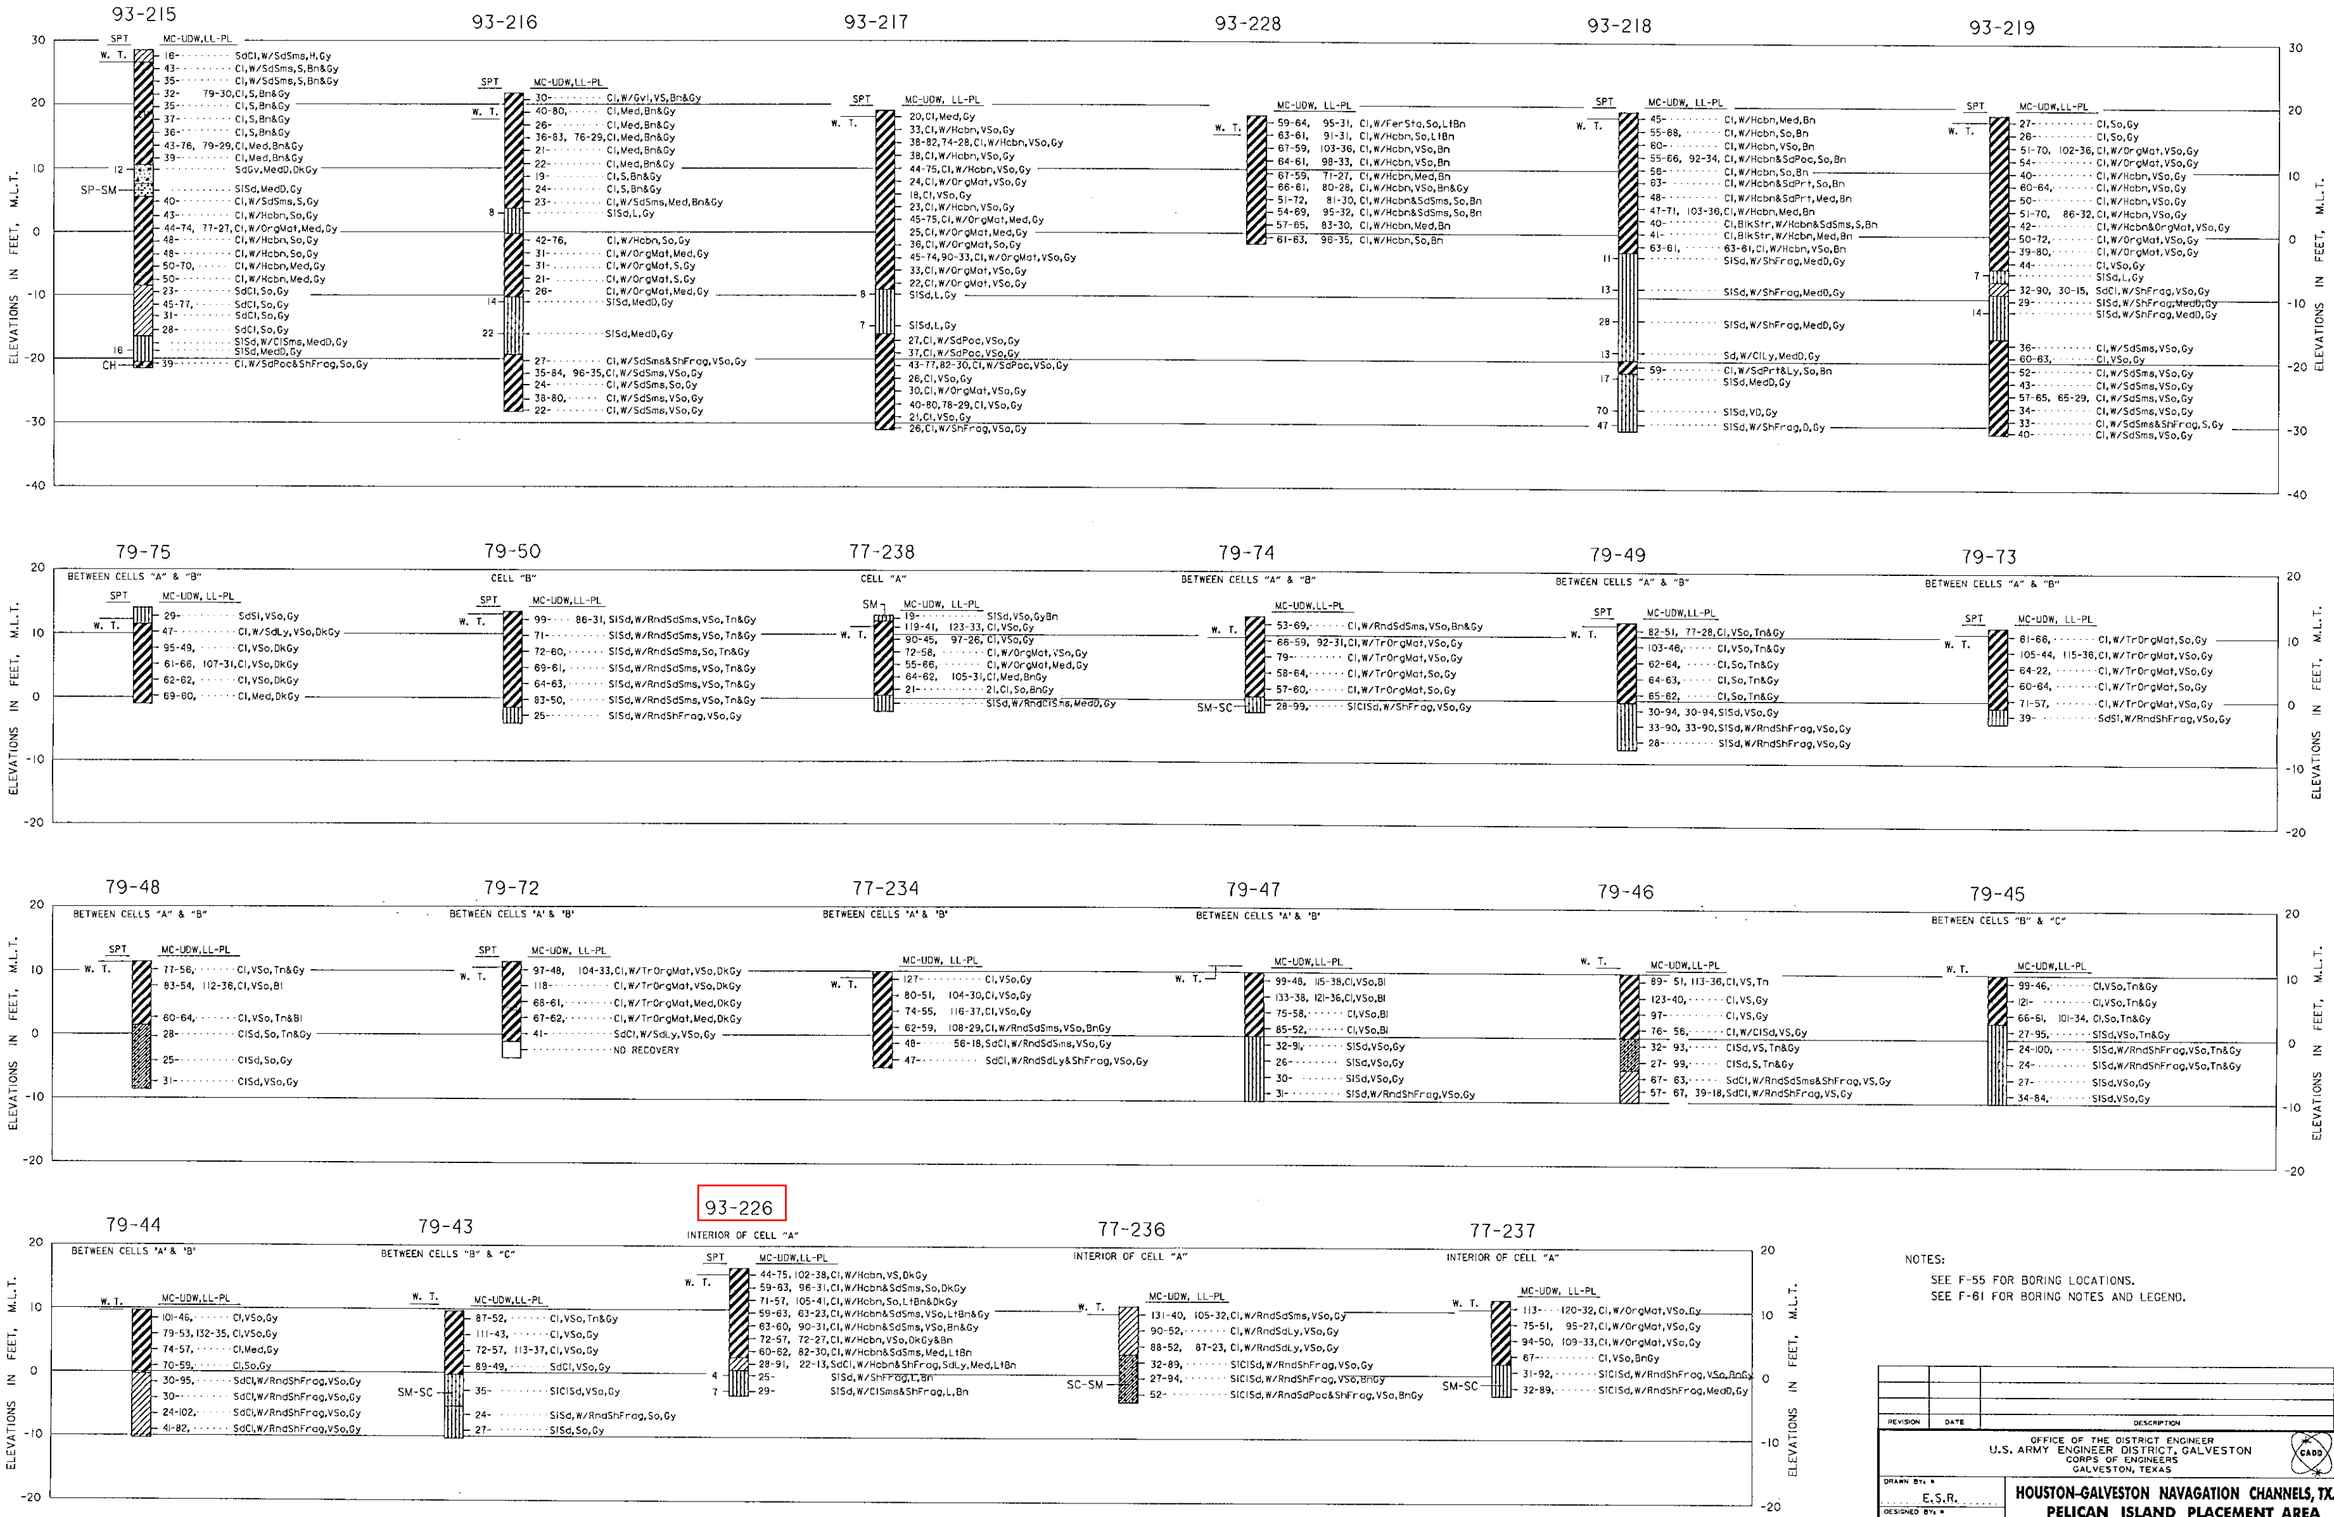


NOTES:

SEE F-55 FOR BORING LOCATIONS.
SEE F-61 FOR BORING NOTES AND LEGEND.

| REVISION | DATE | DESCRIPTION | BY |
|---|---|---|---|
| | | | |

OFFICE OF THE DISTRICT ENGINEER
U.S. ARMY ENGINEER DISTRICT, GALVESTON
CORPS OF ENGINEERS
GALVESTON, TEXAS

DRAWN BY: * E.S.R.
DESIGNED BY: * X
CHECKED BY: * X
SUBMITTED BY: *
CHIEF,
APPROVED: *
CHIEF,
APPROVED:
CHIEF, ENGINEERING DIVISION
DATE: X
* AS REQUIRED BY ENGINEER CIRCULAR NO. 1110-1-8152.)

**HOUSTON-GALVESTON NAVAGATION CHANNELS, TX.**
**PELICAN ISLAND PLACEMENT AREA**

# LOGS OF BORINGS

SCALE: AS SHOWN
SPEC. DATE:
DRAWING NUMBER: F-60
SHEET X OF X
FILE NO. X

Prepared under the direction of
Robert B. Gatlin, Col., C.E.,
District Engineer

DESIGN FILE:
CREATED BY: ERIC S. RICHARD
DN: 8-OCT-1996
AS: 8Pt=42