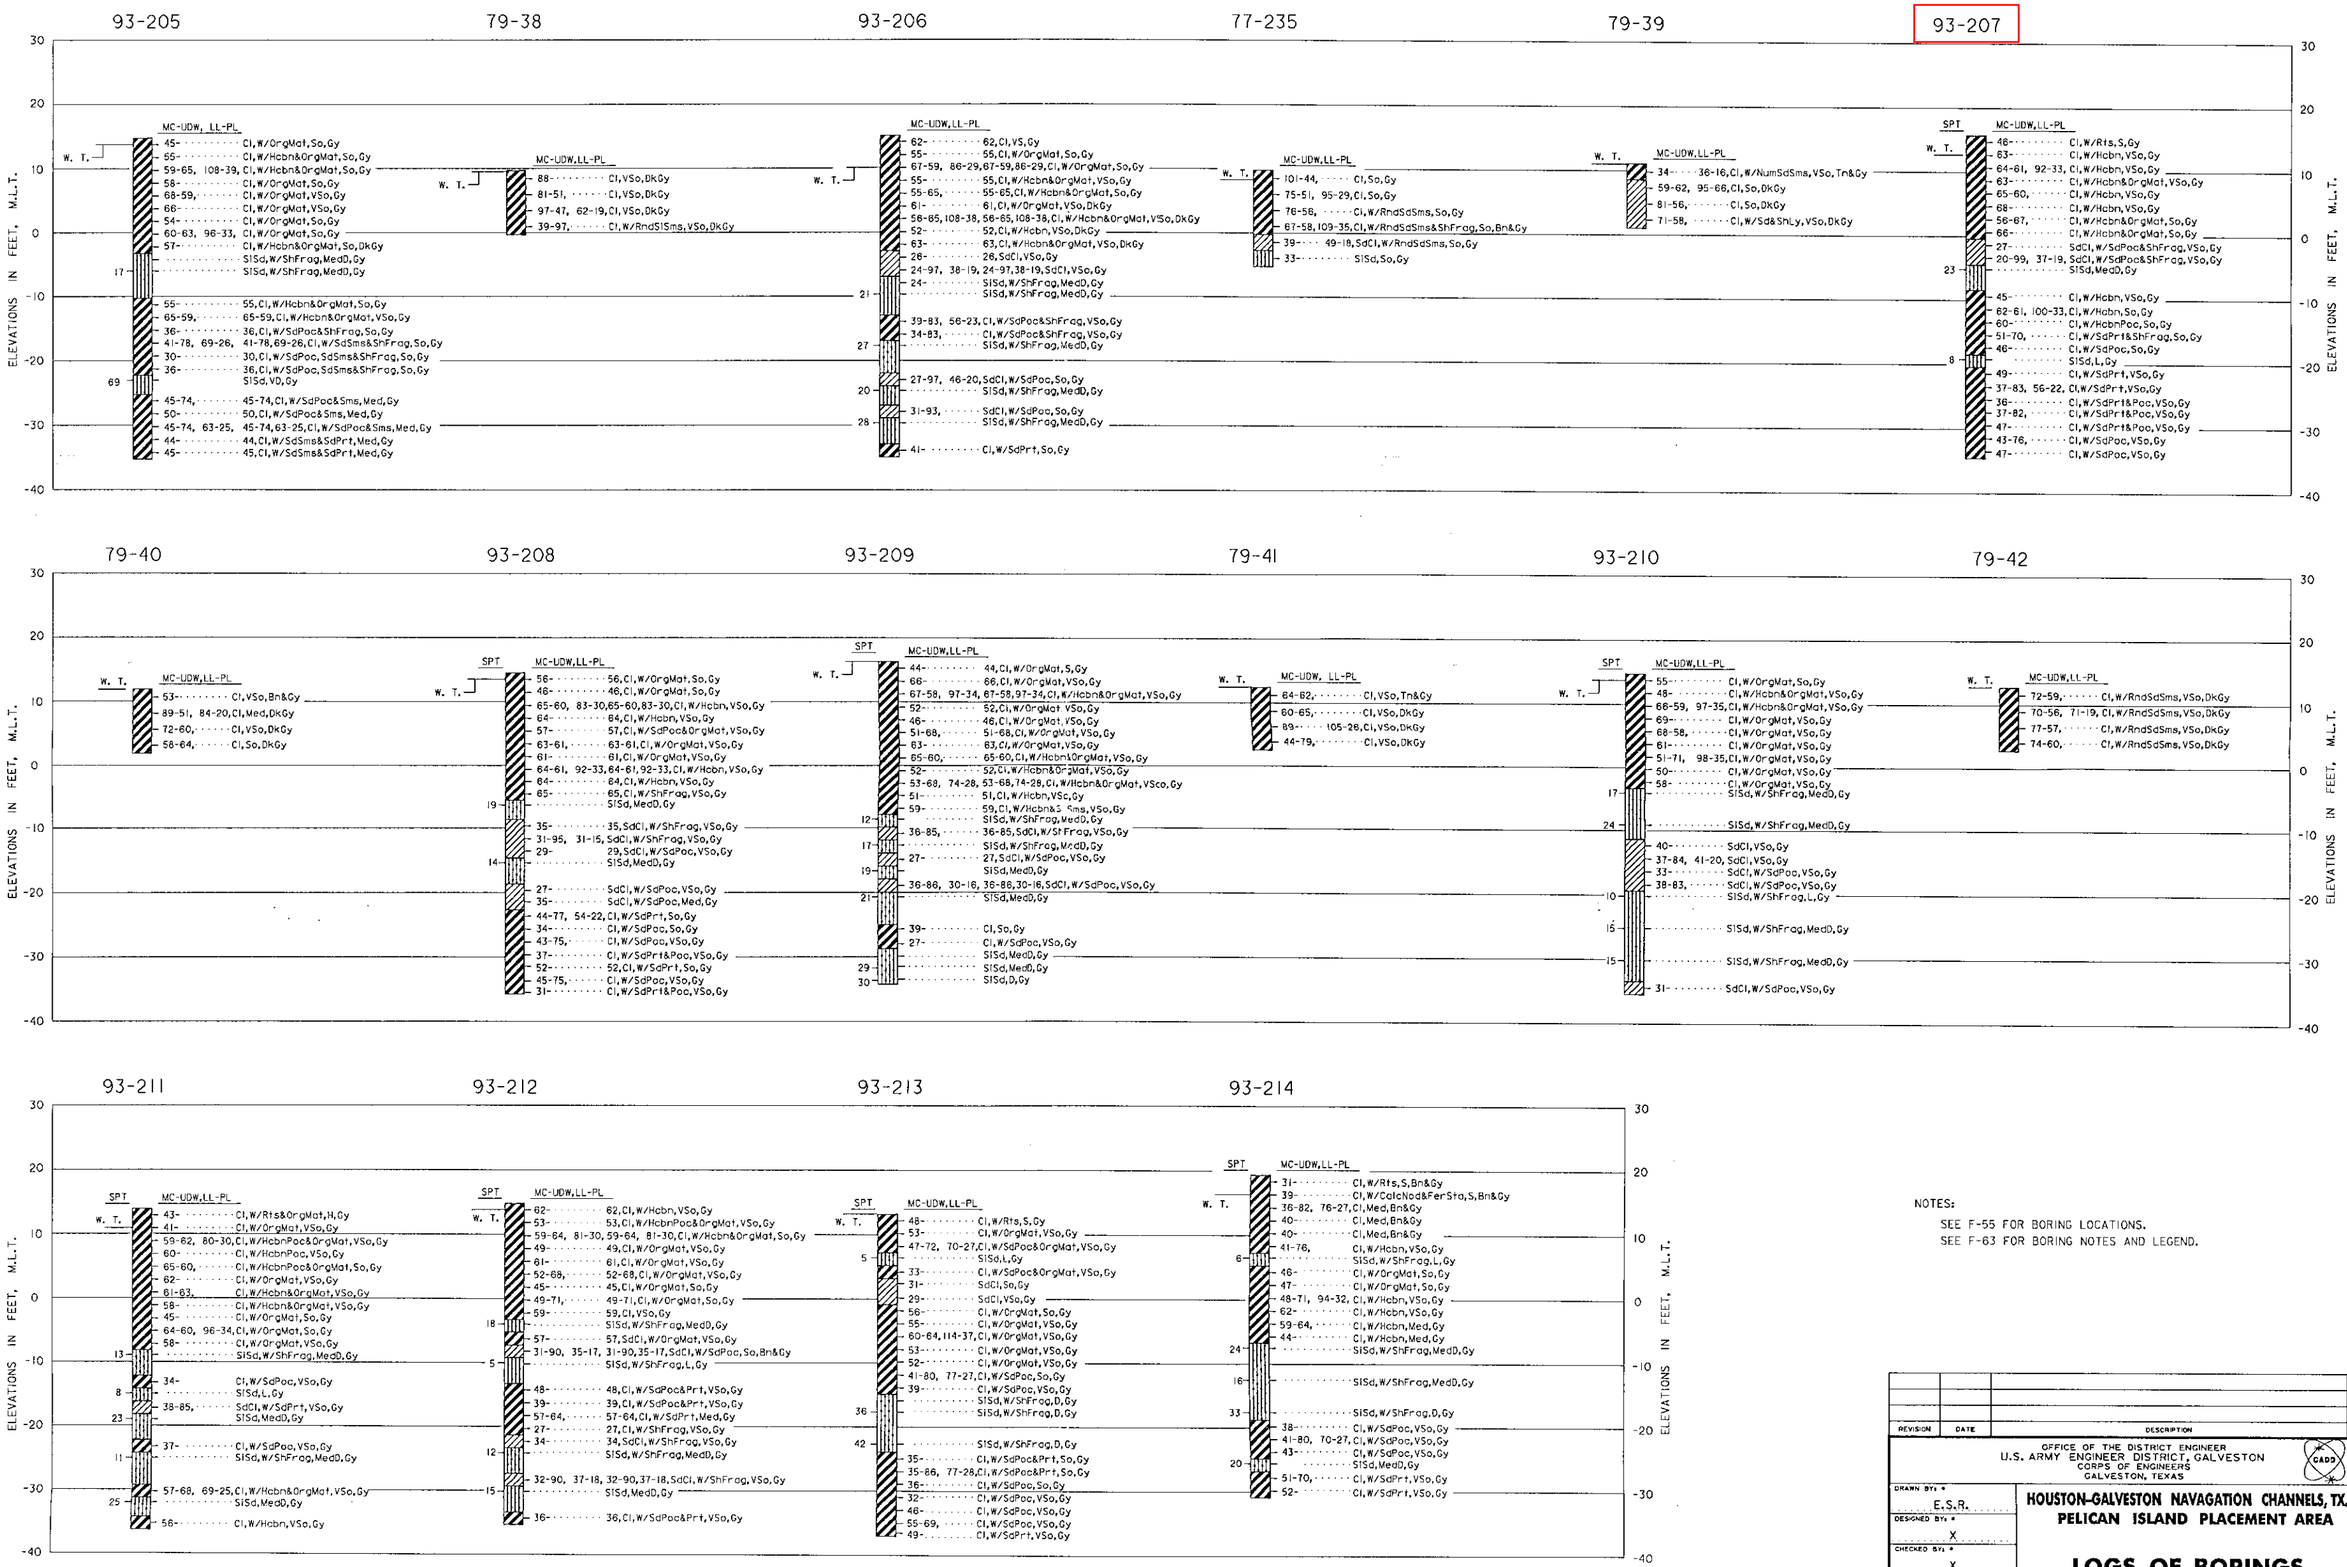

NOTES:

SEE F-55 FOR BORING LOCATIONS.
SEE F-63 FOR BORING NOTES AND LEGEND.

REVISION	DATE	DESCRIPTION	BY

OFFICE OF THE DISTRICT ENGINEER
U.S. ARMY ENGINEER DISTRICT, GALVESTON
CORPS OF ENGINEERS
GALVESTON, TEXAS

DRAWN BY: E.S.R.
DESIGNED BY: X
CHECKED BY: X
SUBMITTED BY:
CHIEF,
APPROVED:
CHIEF,
APPROVED:
CHIEF, ENGINEERING DIVISION
DATE: X

HOUSTON-GALVESTON NAVAGATION CHANNELS, TX.
PELICAN ISLAND PLACEMENT AREA

LOGS OF BORINGS

1" = AS REQUIRED BY ENGINEER CIRCULAR NO. 1110-1-8(52)
SCALE: AS SHOWN
SPEC. DATE:

Prepared under the direction of
Robert B. Gatlin, Col., C.E.,
District Engineer

DRAWING NUMBER
F-59
SHEET X OF X
FILE NO. X

DESIGN FILE:
on\project\hsc\hsc1\pelican\bor_logs\pi_bor1.dgn
CREATED BY: EARL S. RICHARD
DATE: 19-OCT-1996
ATS: 12443