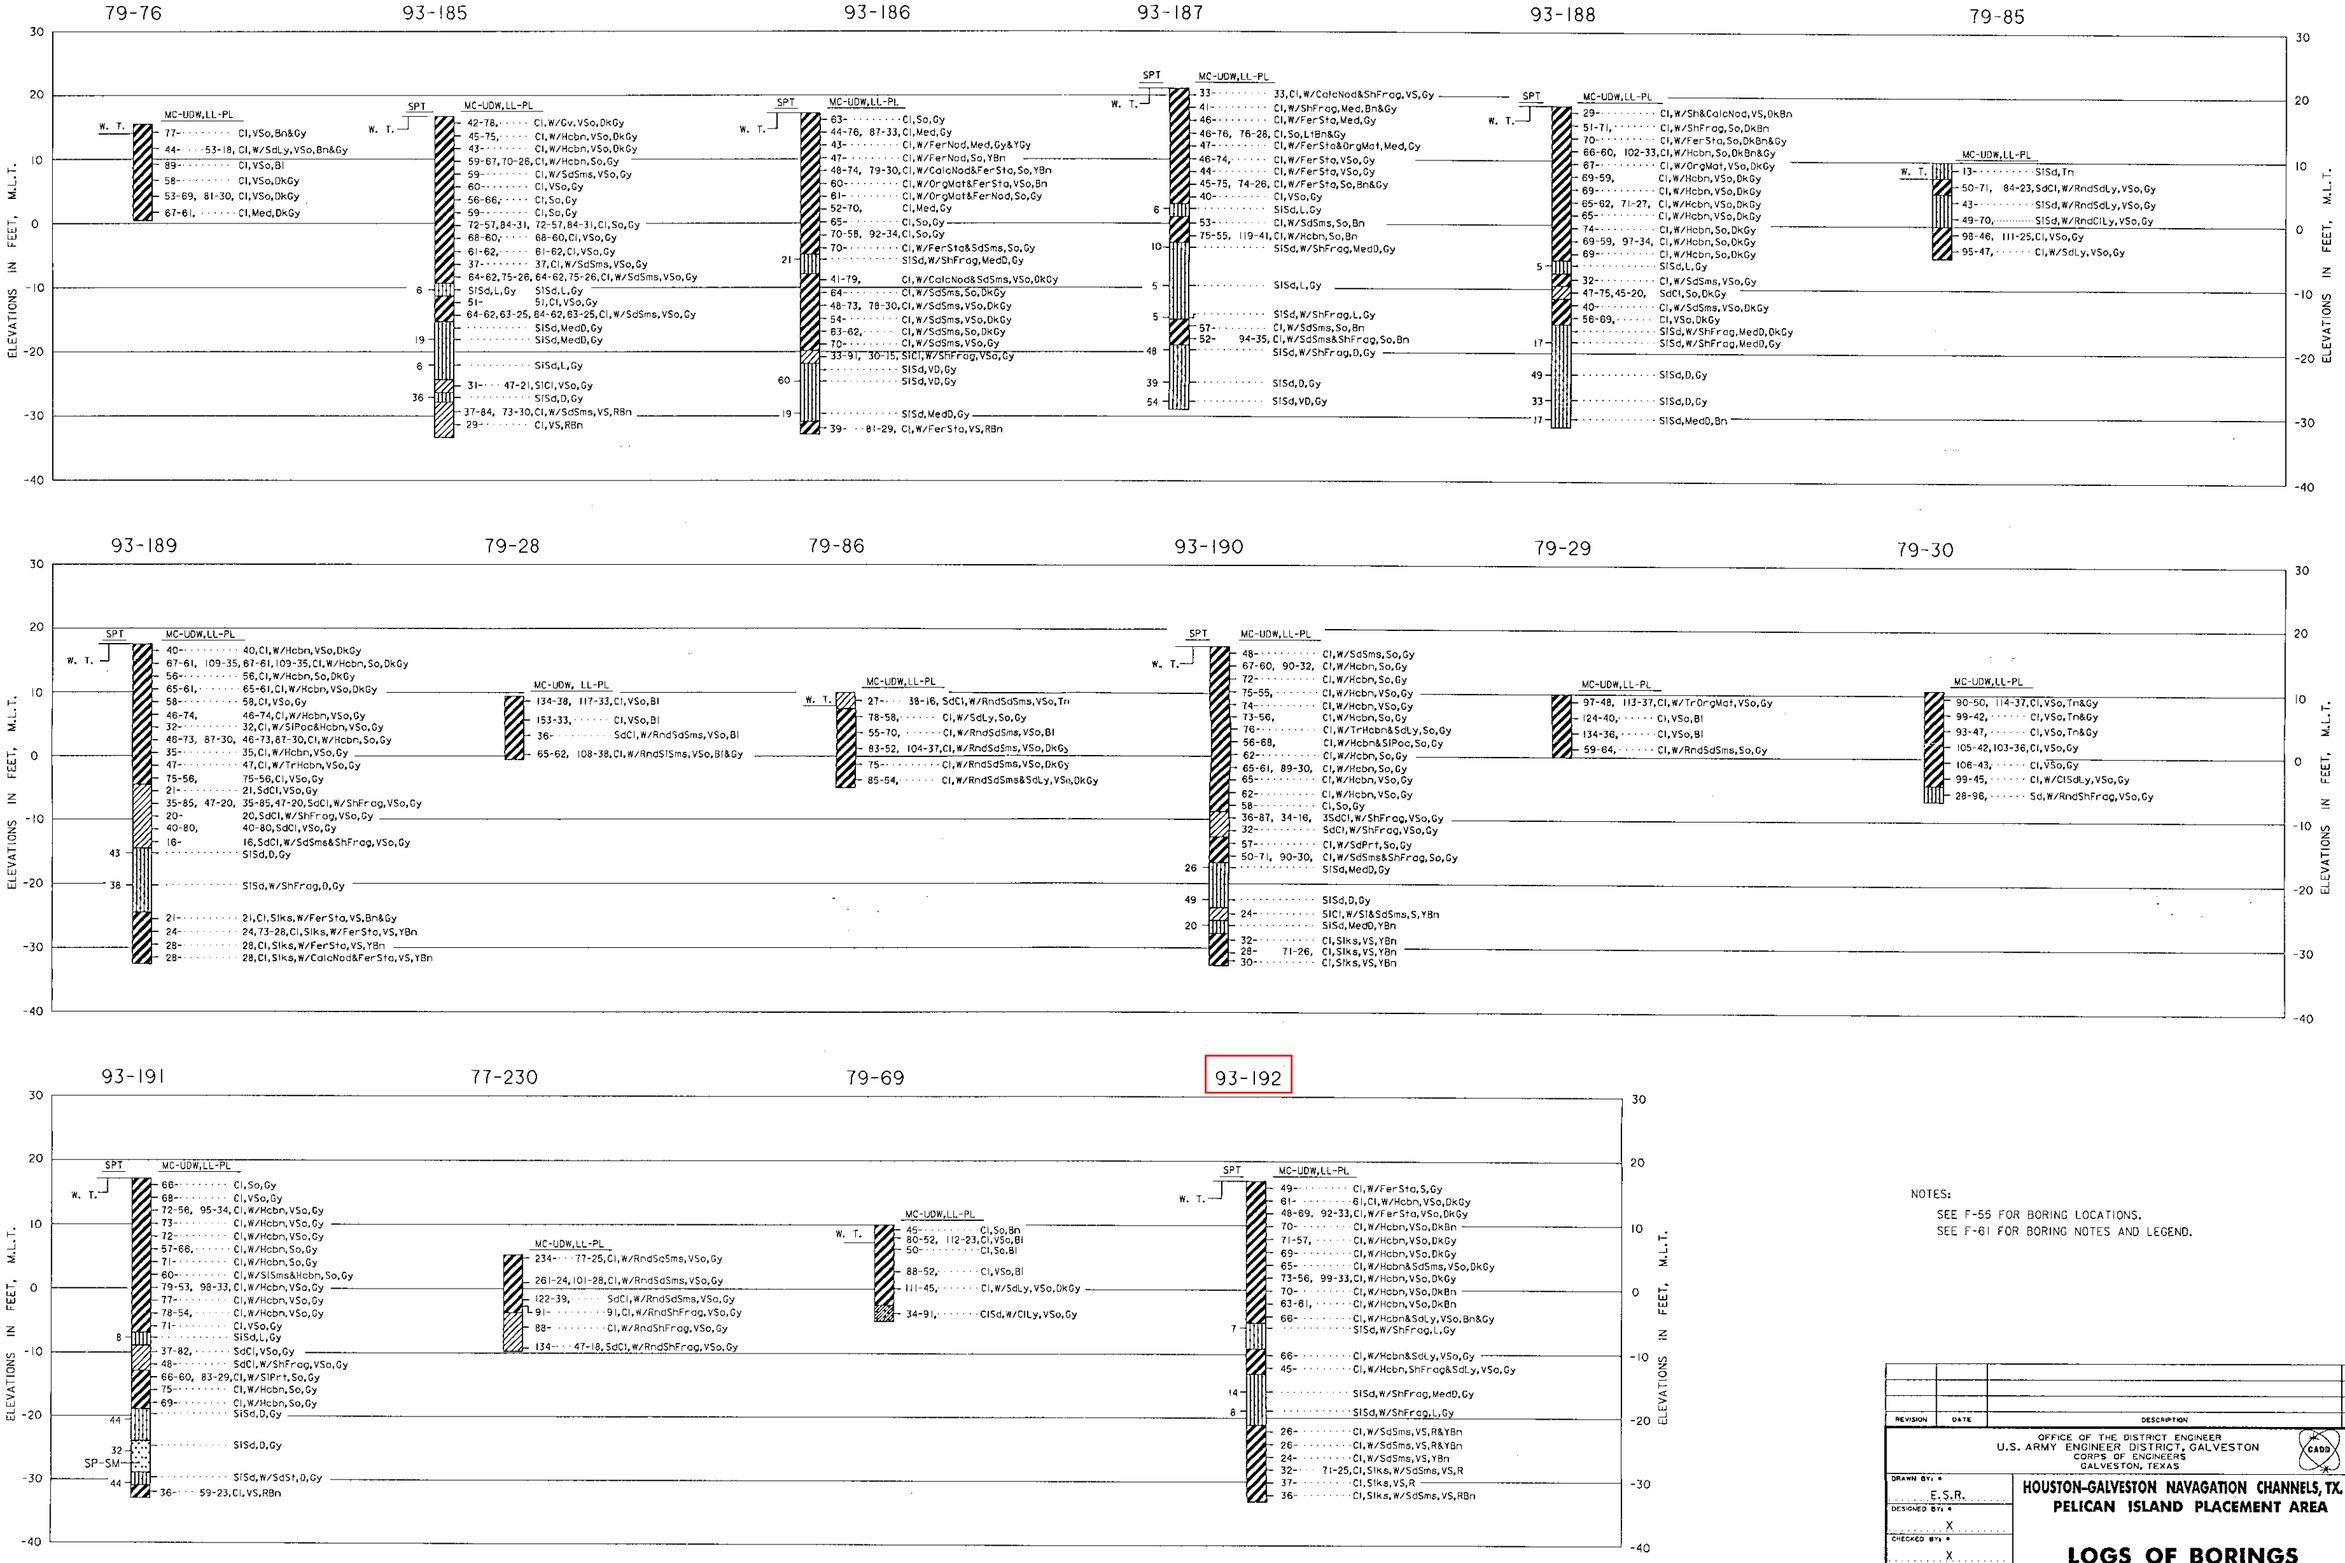


NOTES:

SEE F-55 FOR BORING LOCATIONS.
SEE F-61 FOR BORING NOTES AND LEGEND.

| REVISION | DATE | DESCRIPTION | BY |
|---|---|---|---|

OFFICE OF THE DISTRICT ENGINEER
U.S. ARMY ENGINEER DISTRICT, GALVESTON
CORPS OF ENGINEERS
GALVESTON, TEXAS

CADD

DRAWN BY: E.S.R.
DESIGNED BY: X
CHECKED BY: X
SUBMITTED BY:
CHIEF,
APPROVED:
CHIEF,
APPROVED:
CHIEF, ENGINEERING DIVISION
DATE: X

**HOUSTON-GALVESTON NAVAGATION CHANNELS, TX.**
**PELICAN ISLAND PLACEMENT AREA**

# LOGS OF BORINGS

1 * AS REQUIRED BY ENGINEER CIRCULAR NO. 1110-1-8152 )

SCALE: AS SHOWN
SPEC. DATE:

Prepared under the direction of
Robert B. Gatlin, Col., C.E.,
District Engineer

DRAWING NUMBER
F-56

SHEET X OF X
FILE NO. X

DESIGN FILE: o:\project\hsc\hsll\pdn\bor.logs\pi.bor1.dgn
CREATED BY: EARL S. RICHARD
DN: 09-OCT-1996
AT: 11:03