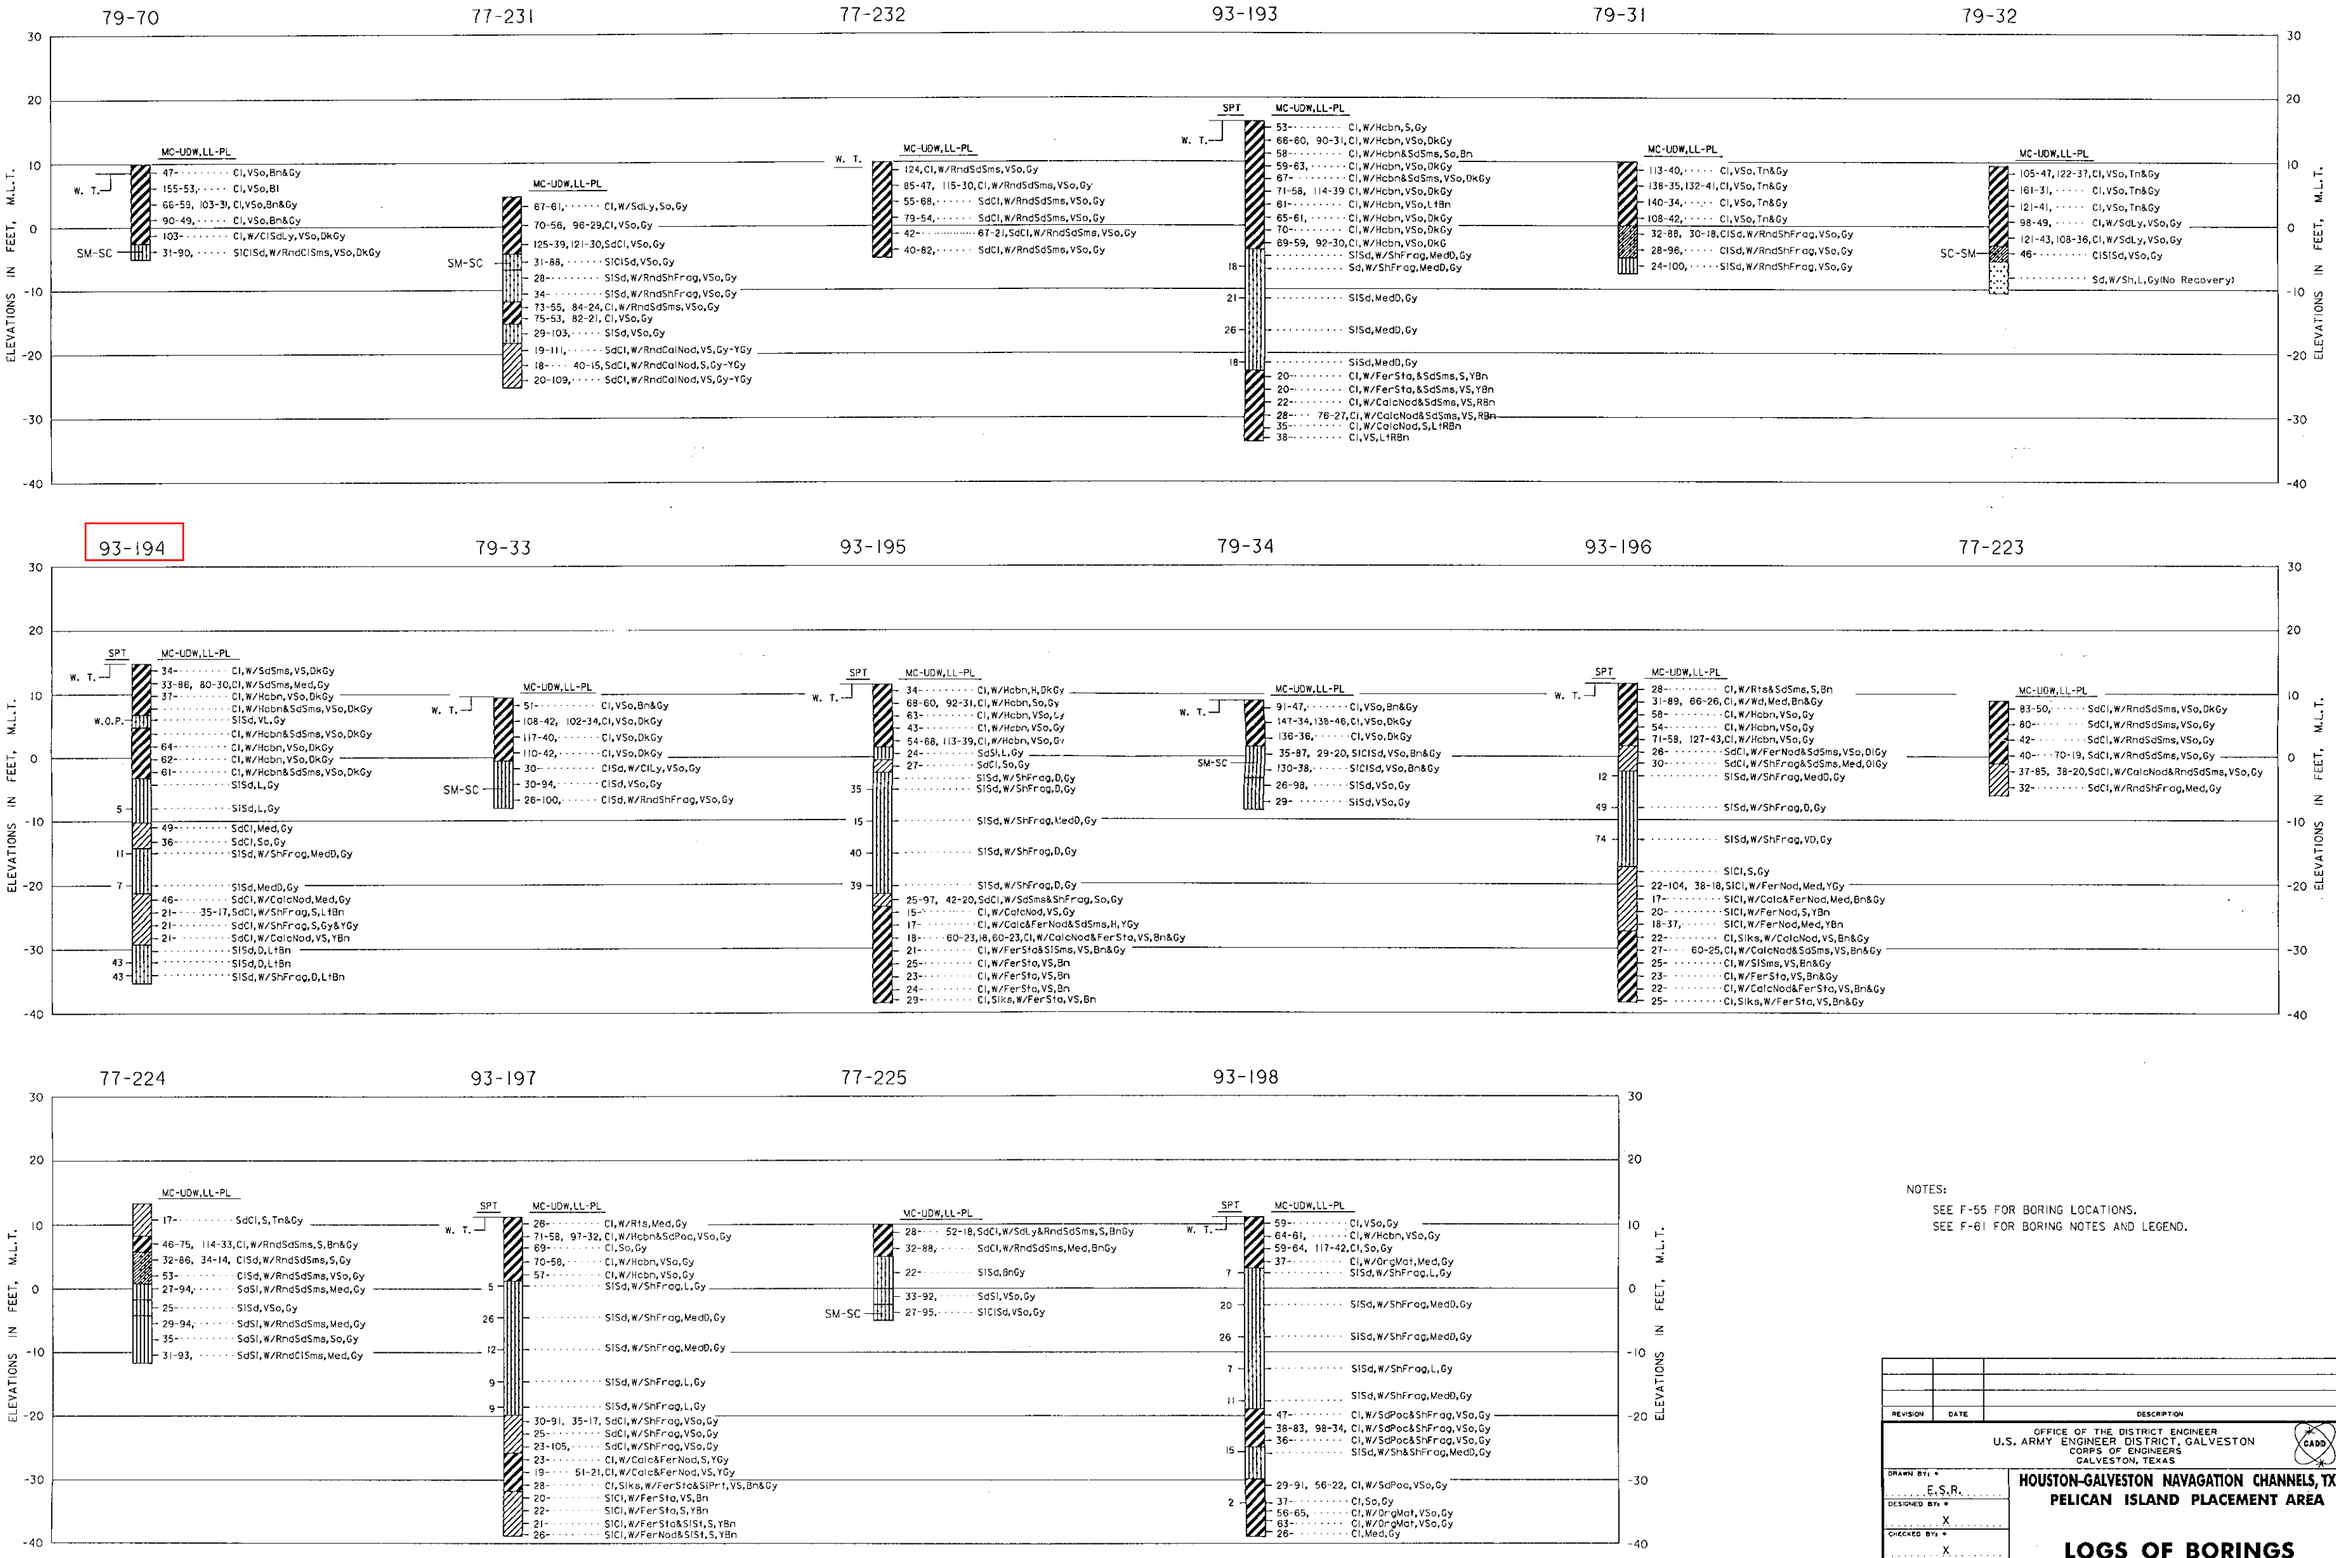

NOTES:

SEE F-55 FOR BORING LOCATIONS.
SEE F-61 FOR BORING NOTES AND LEGEND.

REVISION	DATE	DESCRIPTION	BY

OFFICE OF THE DISTRICT ENGINEER
U.S. ARMY ENGINEER DISTRICT, GALVESTON
CORPS OF ENGINEERS
GALVESTON, TEXAS

DRAWN BY: * E.S.R.
DESIGNED BY: * X
CHECKED BY: * X
SUBMITTED BY: *
CHIEF,
APPROVED: *
CHIEF,

HOUSTON-GALVESTON NAVAGATION CHANNELS, TX.
PELICAN ISLAND PLACEMENT AREA

LOGS OF BORINGS

APPROVED: *
CH EF, ENGINEERING DIVISION
DATE: X

(* AS REQUIRED BY ENGINEER CIRCULAR NO. 1110-1-8152)

SCALE: AS SHOWN
SPEC. DATE:

Prepared under the direction of
Robert B. Gatlin, Col., C.E.,
District Engineer

DRAWING NUMBER
F-57

SHEET X OF X
FILE NO. X

DESIGN FILES:
on\projects\hsc\hnd\proto\boor...logs\bn_boorlogs

CREATED BY: EARL S. RICHMND
ON: 09-OCT-1996
AT: 11:16