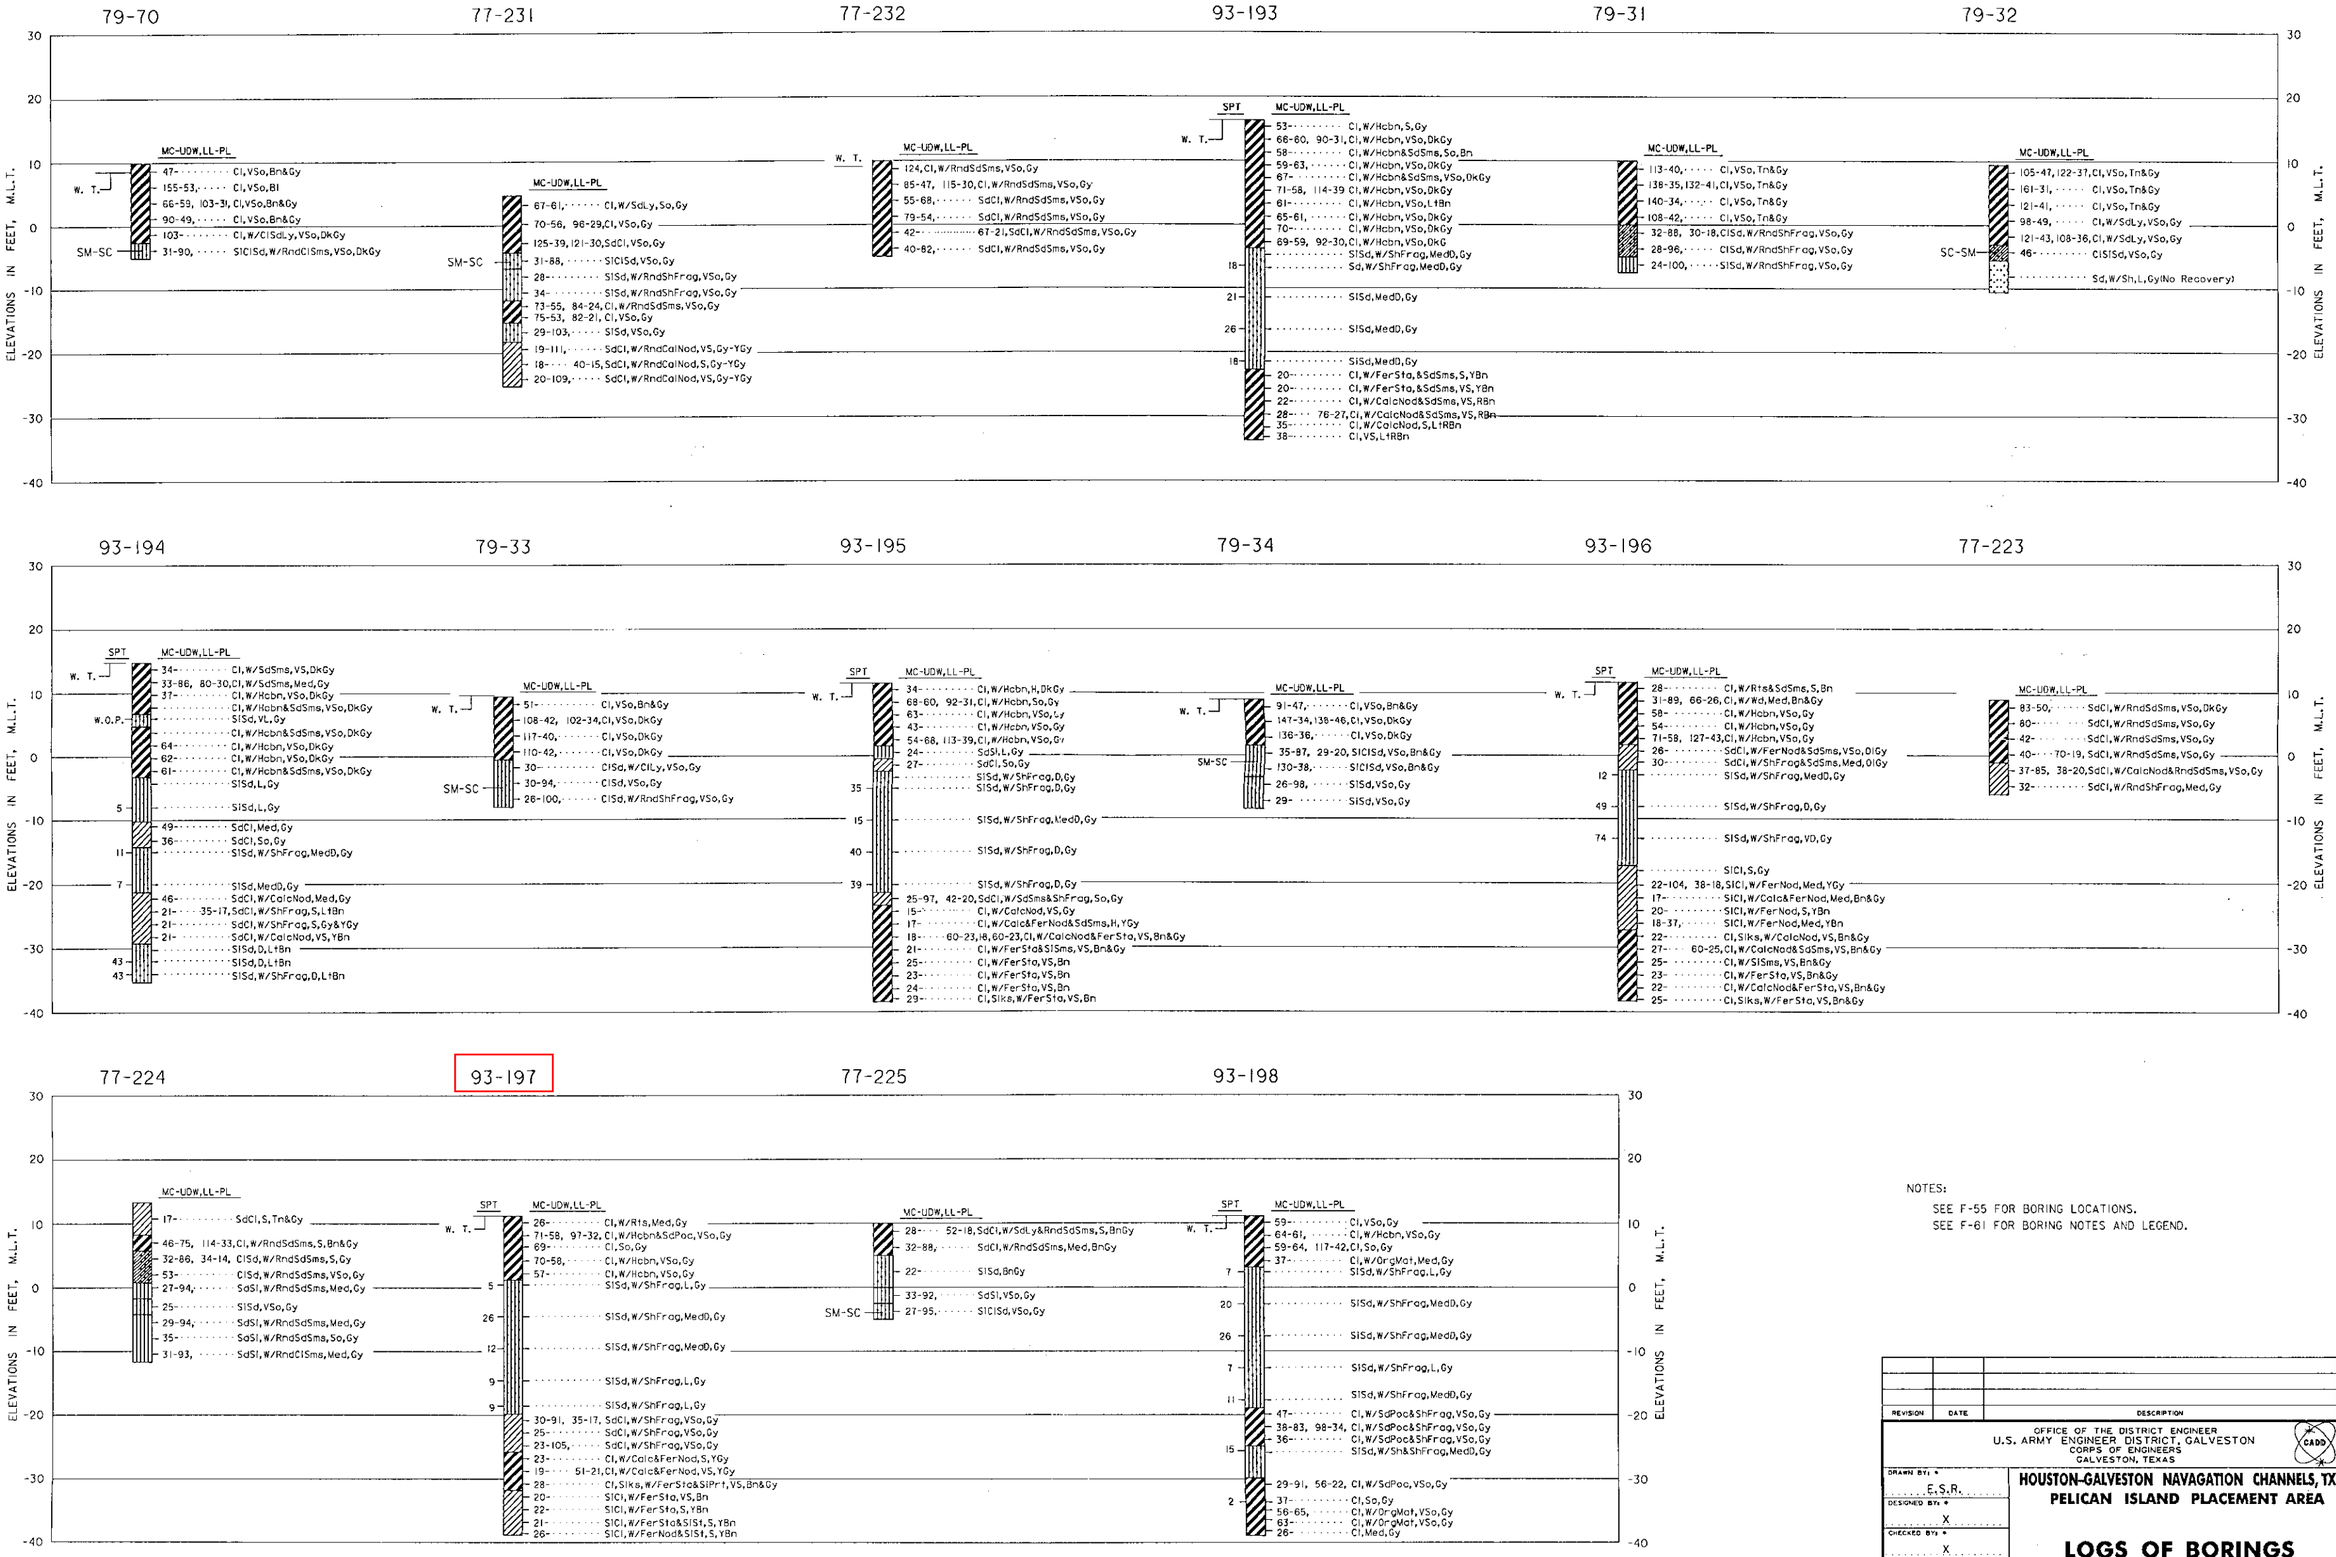


NOTES:

SEE F-55 FOR BORING LOCATIONS.
SEE F-61 FOR BORING NOTES AND LEGEND.

| REVISION | DATE | DESCRIPTION | BY |
|---|---|---|---|

OFFICE OF THE DISTRICT ENGINEER
U.S. ARMY ENGINEER DISTRICT, GALVESTON
CORPS OF ENGINEERS
GALVESTON, TEXAS

DRAWN BY: * E.S.R.
DESIGNED BY: * X
CHECKED BY: * X
SUBMITTED BY: *
CHIEF,
APPROVED: *
CHIEF,

**HOUSTON-GALVESTON NAVAGATION CHANNELS, TX.**
**PELICAN ISLAND PLACEMENT AREA**

# LOGS OF BORINGS

APPROVED: *
CH. ENGINEERING DIVISION
DATE: X

( * AS REQUIRED BY ENGINEER CIRCULAR NO. 1110-1-8152 )

SCALE: AS SHOWN
SPEC. DATE:

Prepared under the direction of
Robert B. Gatlin, Col., C.E.,
District Engineer

DRAWING NUMBER
F-57

SHEET X OF X
FILE NO. X

DESIGN FILE:
on\projects\hsc\hnd1\pelican\bor...logs\bn_bor1.dgn

CREATED BY: EARL S. RICHMND
ON: 09-OCT-1996
AT: 11:16