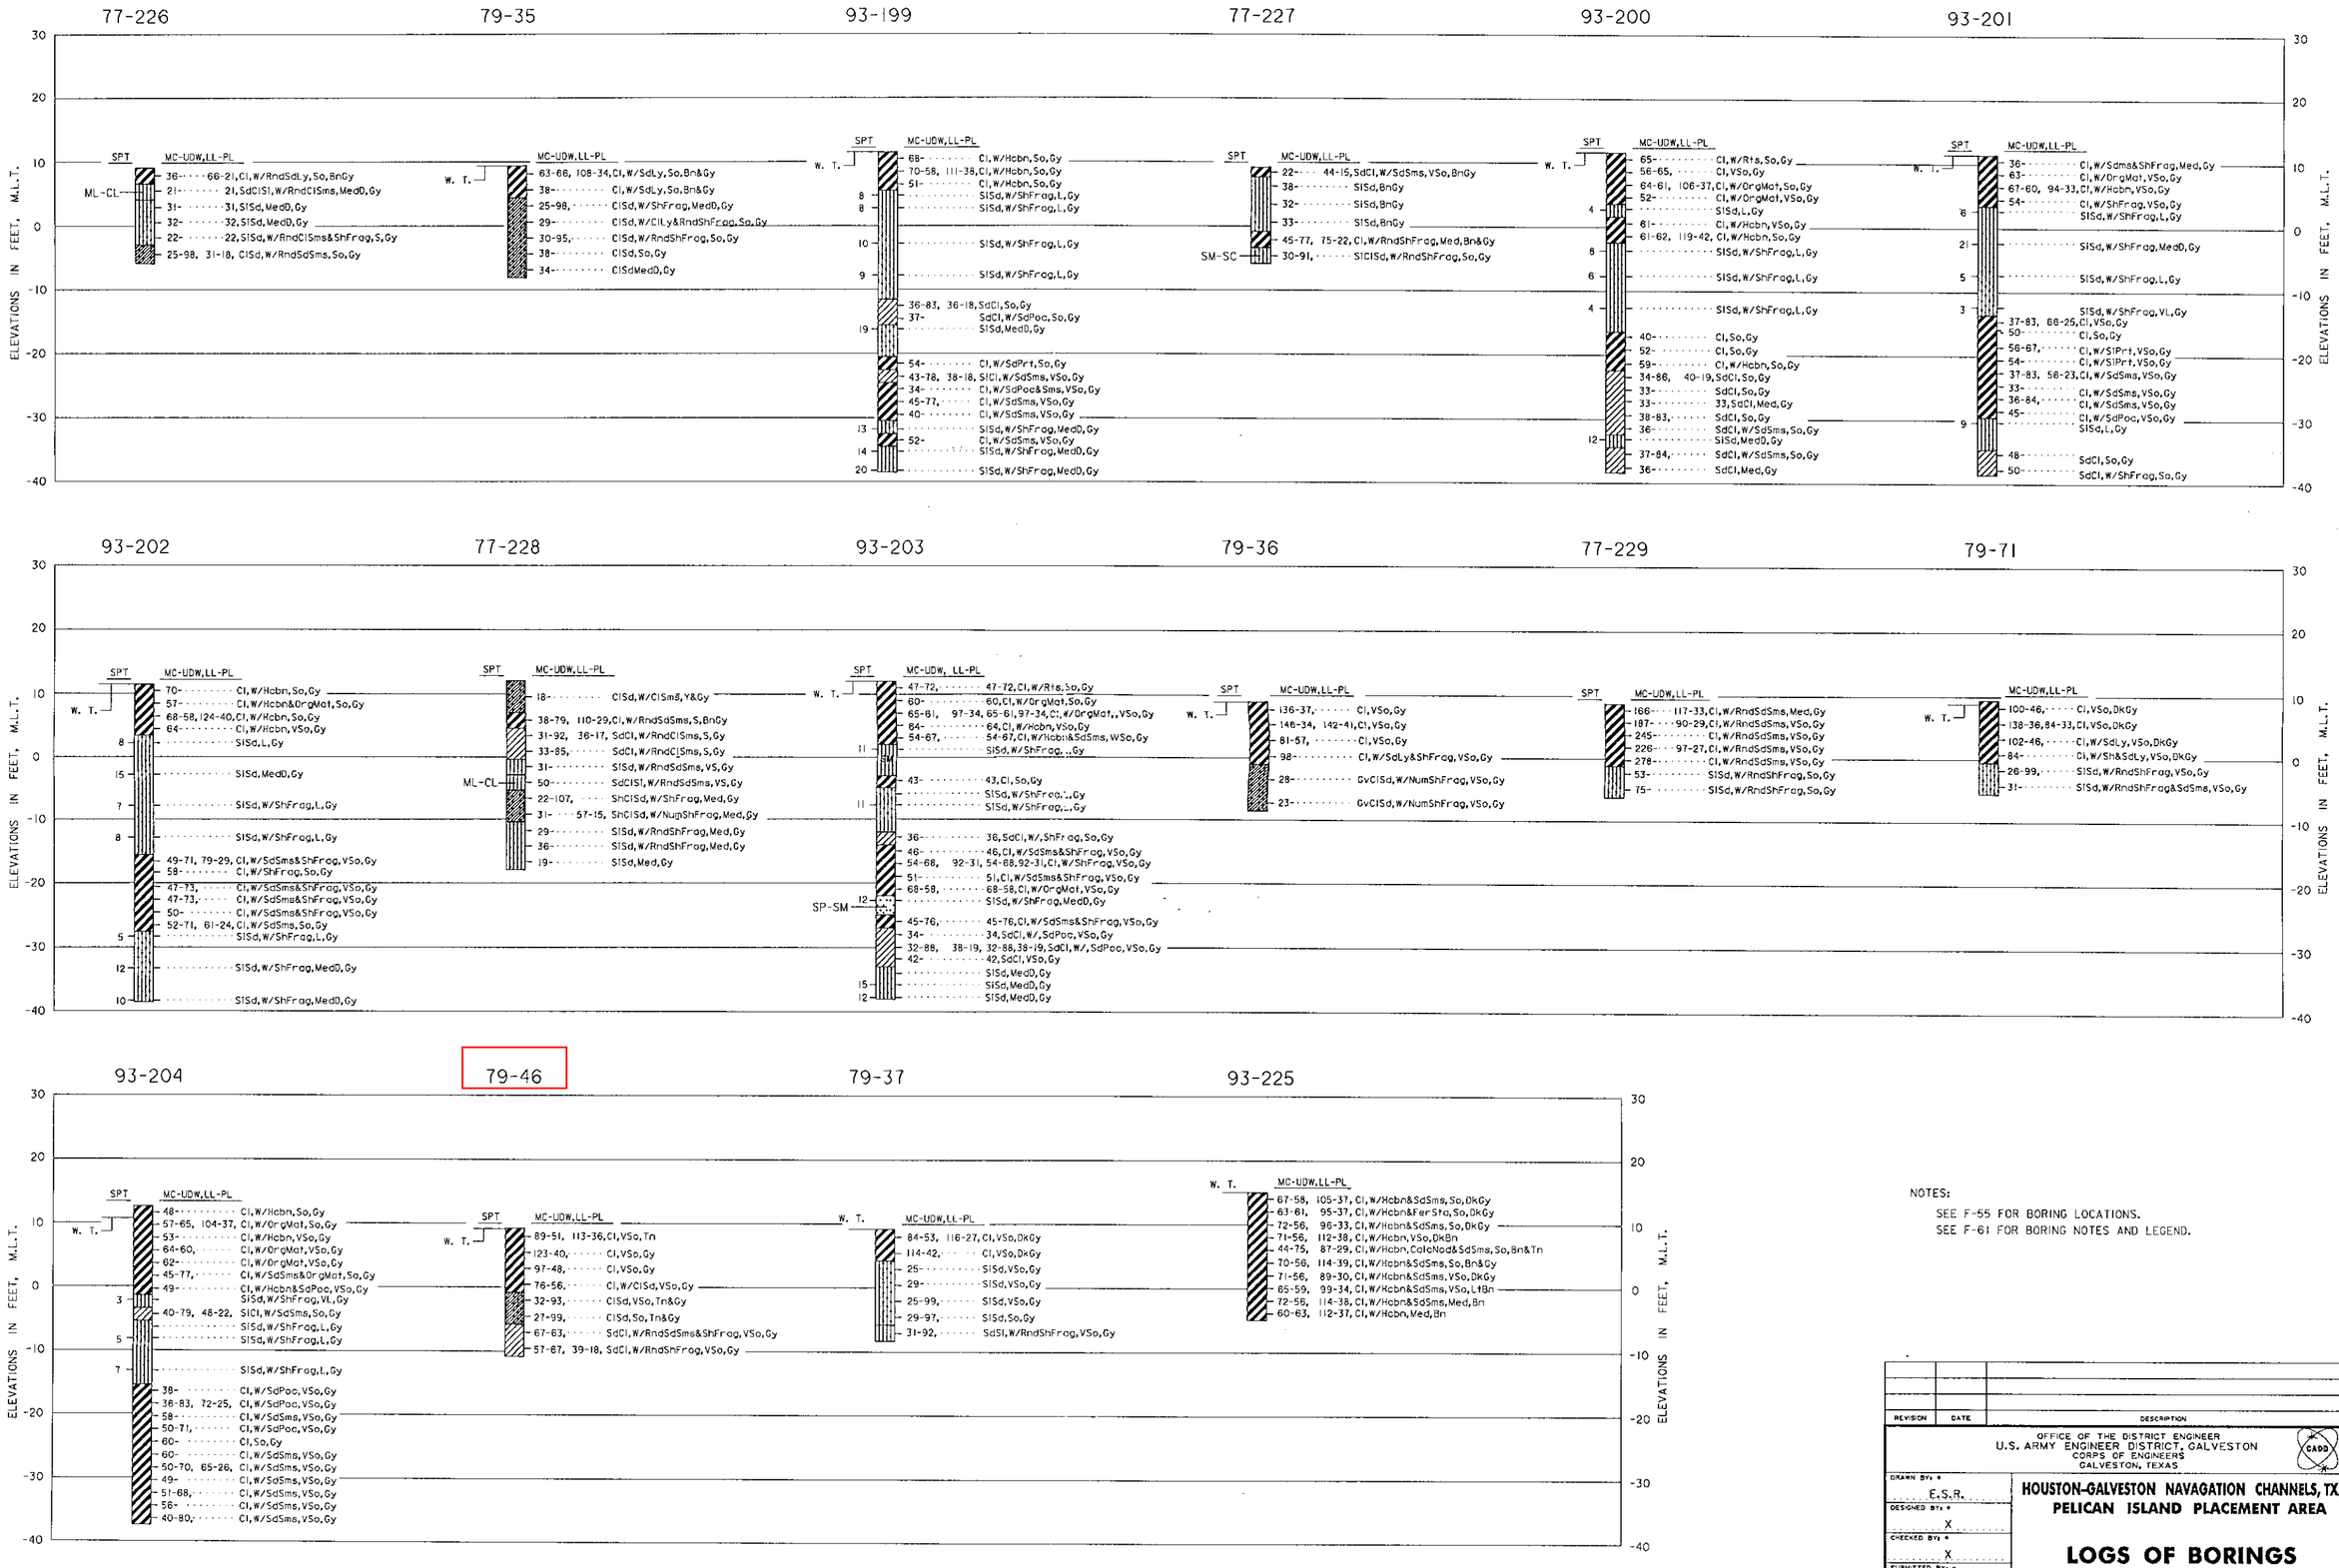


NOTES:

SEE F-55 FOR BORING LOCATIONS.
SEE F-61 FOR BORING NOTES AND LEGEND.

| REVISION | DATE | DESCRIPTION | BY |
|---|---|---|---|

OFFICE OF THE DISTRICT ENGINEER
U.S. ARMY ENGINEER DISTRICT, GALVESTON
CORPS OF ENGINEERS
GALVESTON, TEXAS

CADD

DRAWN BY: * E.S.R.
DESIGNED BY: * X
CHECKED BY: * X
SUBMITTED BY: *
CHIEF,
APPROVED: *
CHIEF,
APPROVED: *
CHIEF, ENGINEERING DIVISION
DATE: X

**HOUSTON-GALVESTON NAVAGATION CHANNELS, TX.**
**PELICAN ISLAND PLACEMENT AREA**

# LOGS OF BORINGS

* AS REQUIRED BY ENGINEER CIRCULAR NO. 1110-1-8152

SCALE: AS SHOWN
SPEC. DATE:

Prepared under the direction of
Robert B. Gatlin, Col., C.E.,
District Engineer

DRAWING NUMBER
F-58

SHEET X OF X
FILE NO. X

DESIGN FILE: o:\project\hsc\hsll\pdw\bor_logs\pi_bori.dgn
CREATED BY: EARL S. RICHARD
DN: 09-OCT-1996
AT: 12:37