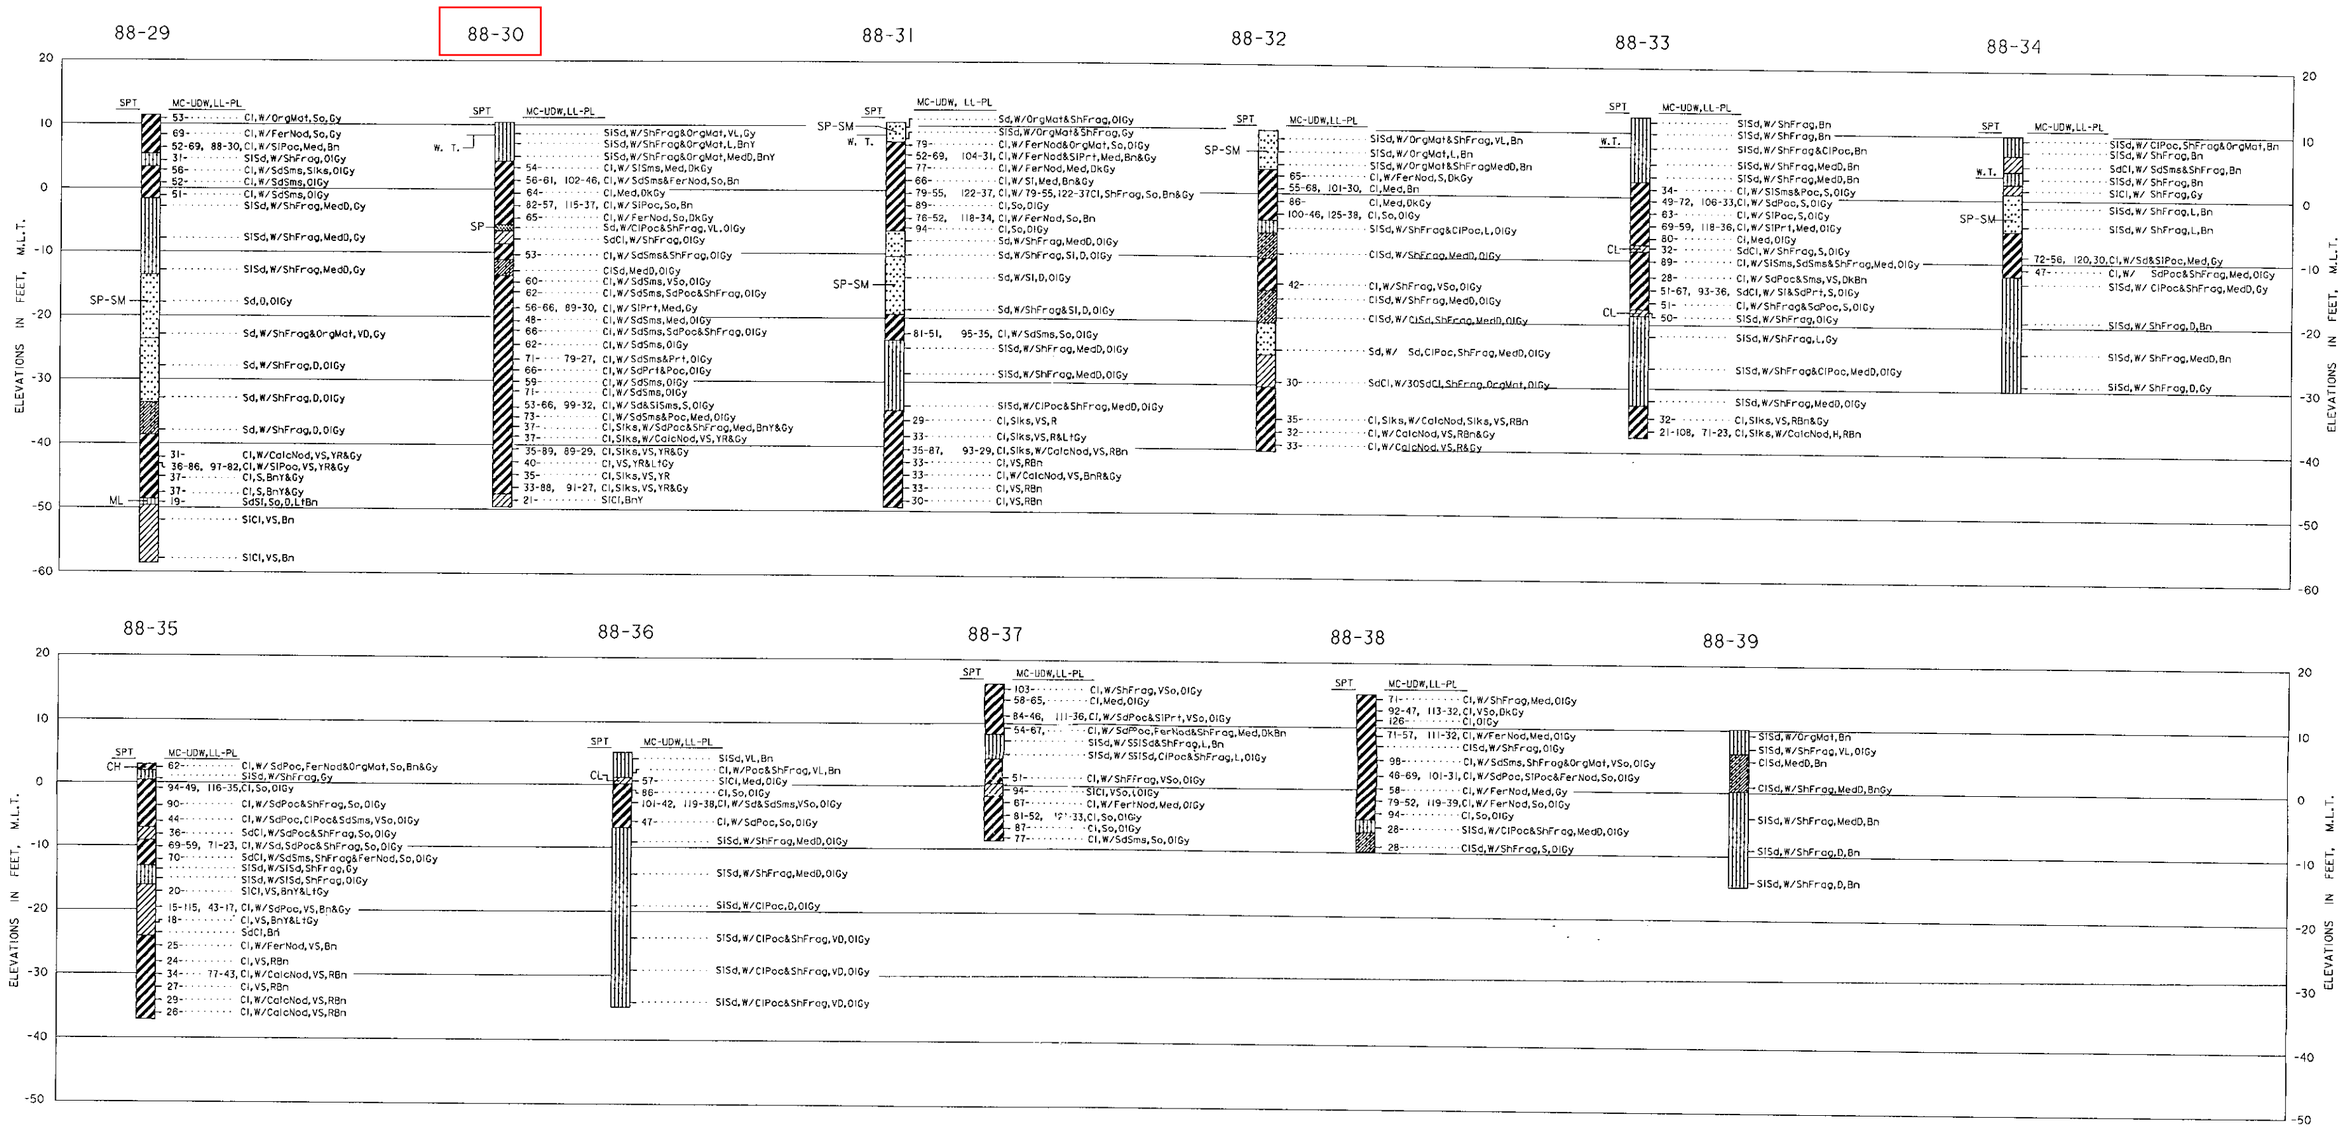

NOTES:

SEE F-X FOR BORING LOCATIONS.
SEE F-X FOR BORING NOTES AND LEGEND.

REVISION	DATE	DESCRIPTION	BY

OFFICE OF THE DISTRICT ENGINEER
U.S. ARMY ENGINEER DISTRICT, GALVESTON
CORPS OF ENGINEERS
GALVESTON, TEXAS

CADD

DRAWN BY: * E.S.R.
DESIGNED BY: * X
CHECKED BY: * X
SUBMITTED BY: *
CHIEF,
APPROVED: *
CHIEF,

HOUSTON-GALVESTON NAVAGATION CHANNELS, TX.
PELICAN ISLAND PLACEMENT AREA

LOGS OF BORINGS

APPROVED: *
CHIEF, ENGINEERING DIVISION

DATE: X

* AS REQUIRED BY ENGINEER CIRCULAR NO. 1110-1-8152

SCALE: AS SHOWN
SPEC. DATE:

Prepared under the direction of
Robert B. Gatlin, Col., C.E.,
District Engineer

DRAWING NUMBER
F-2

SHEET X OF X
FILE NO. X

DESIGN FILE: o:\projects\hsc\hall\pdn\bor.logs\ps.bor2.dgn
CREATED BY: EARL S. RICHARD
DN: 09-OCT-1996
AT: 09:26