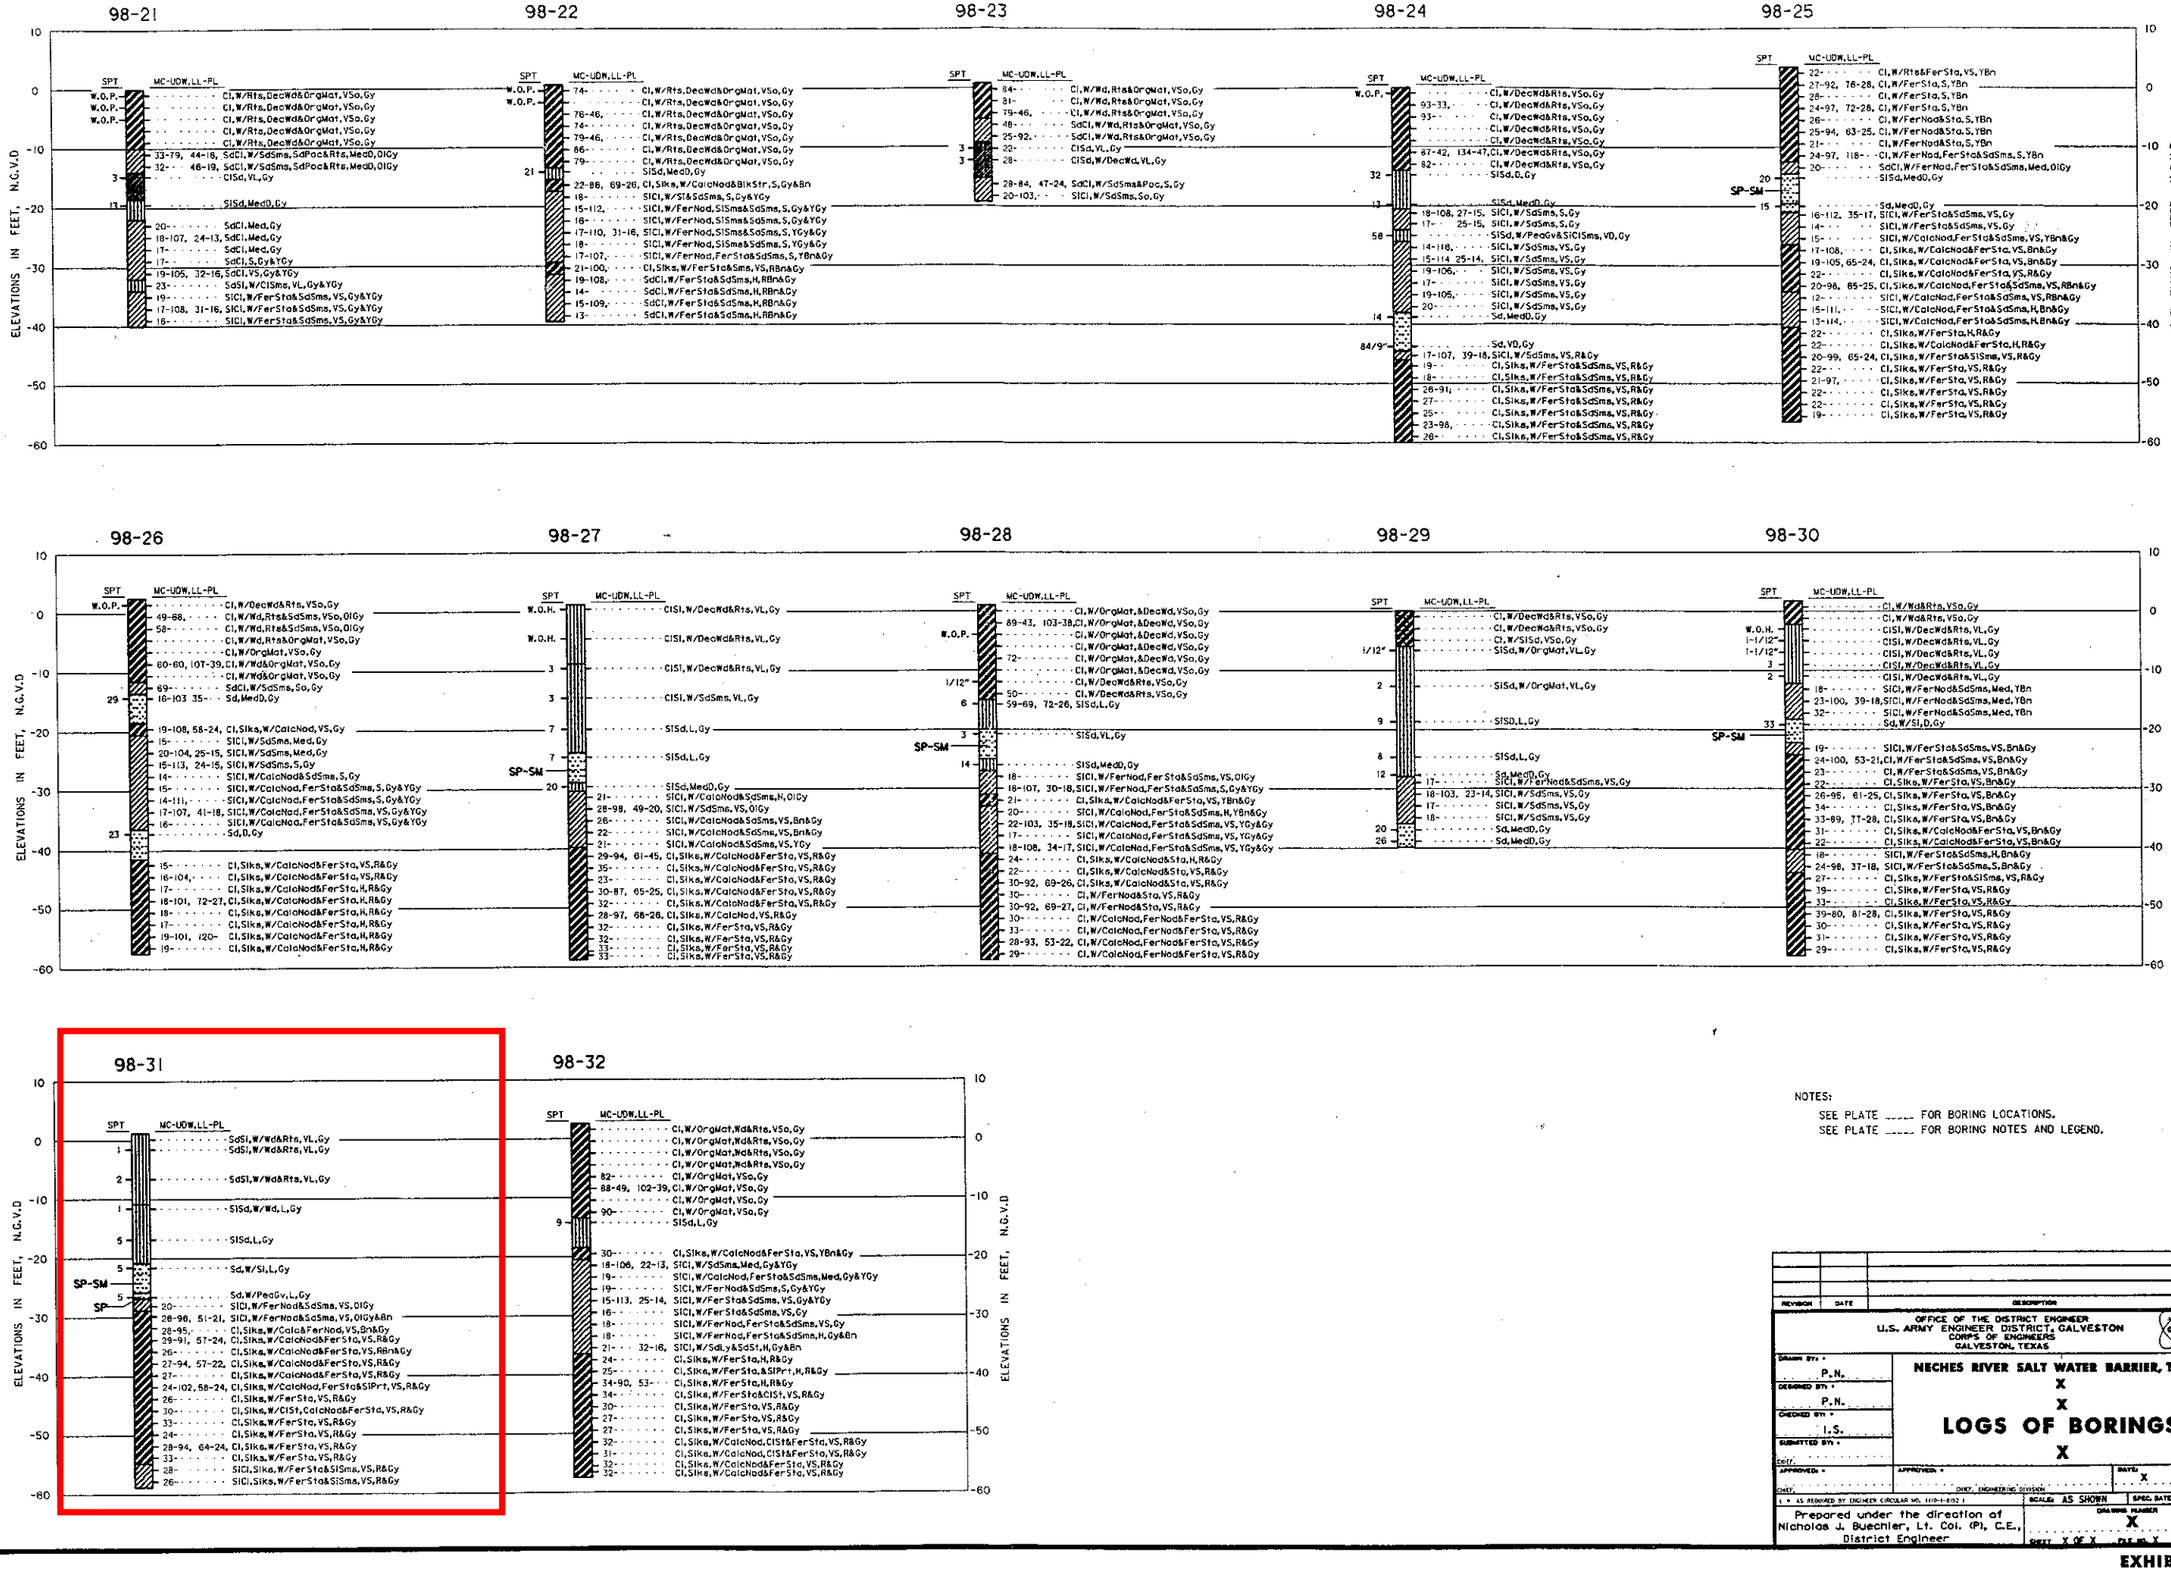

NOTES:

SEE PLATE ____ FOR BORING LOCATIONS.
SEE PLATE ____ FOR BORING NOTES AND LEGEND.

REVISION	DATE	DESCRIPTION	BY

OFFICE OF THE DISTRICT ENGINEER
U.S. ARMY ENGINEER DISTRICT, GALVESTON
CORPS OF ENGINEERS
GALVESTON, TEXAS

DRAWN BY: P.N.
DESIGNED BY: P.N.
CHECKED BY: I.S.
SUBMITTED BY:

NECHES RIVER SALT WATER BARRIER, TEXAS

X

X

LOGS OF BORINGS

X

APPROVED: CHIEF, ENGINEERING DIVISION
DATE: X

SCALE: AS SHOWN
SPEC. DATE:

Prepared under the direction of Nicholas J. Buechler, Lt. Col. (P), C.E., District Engineer

DRAWING NUMBER: X
SHEET X OF X
FILE NO. X

EXHIBIT

...\user\p_norm\netch\bore2_98.dgn Apr. 06, 1999 12:52:38