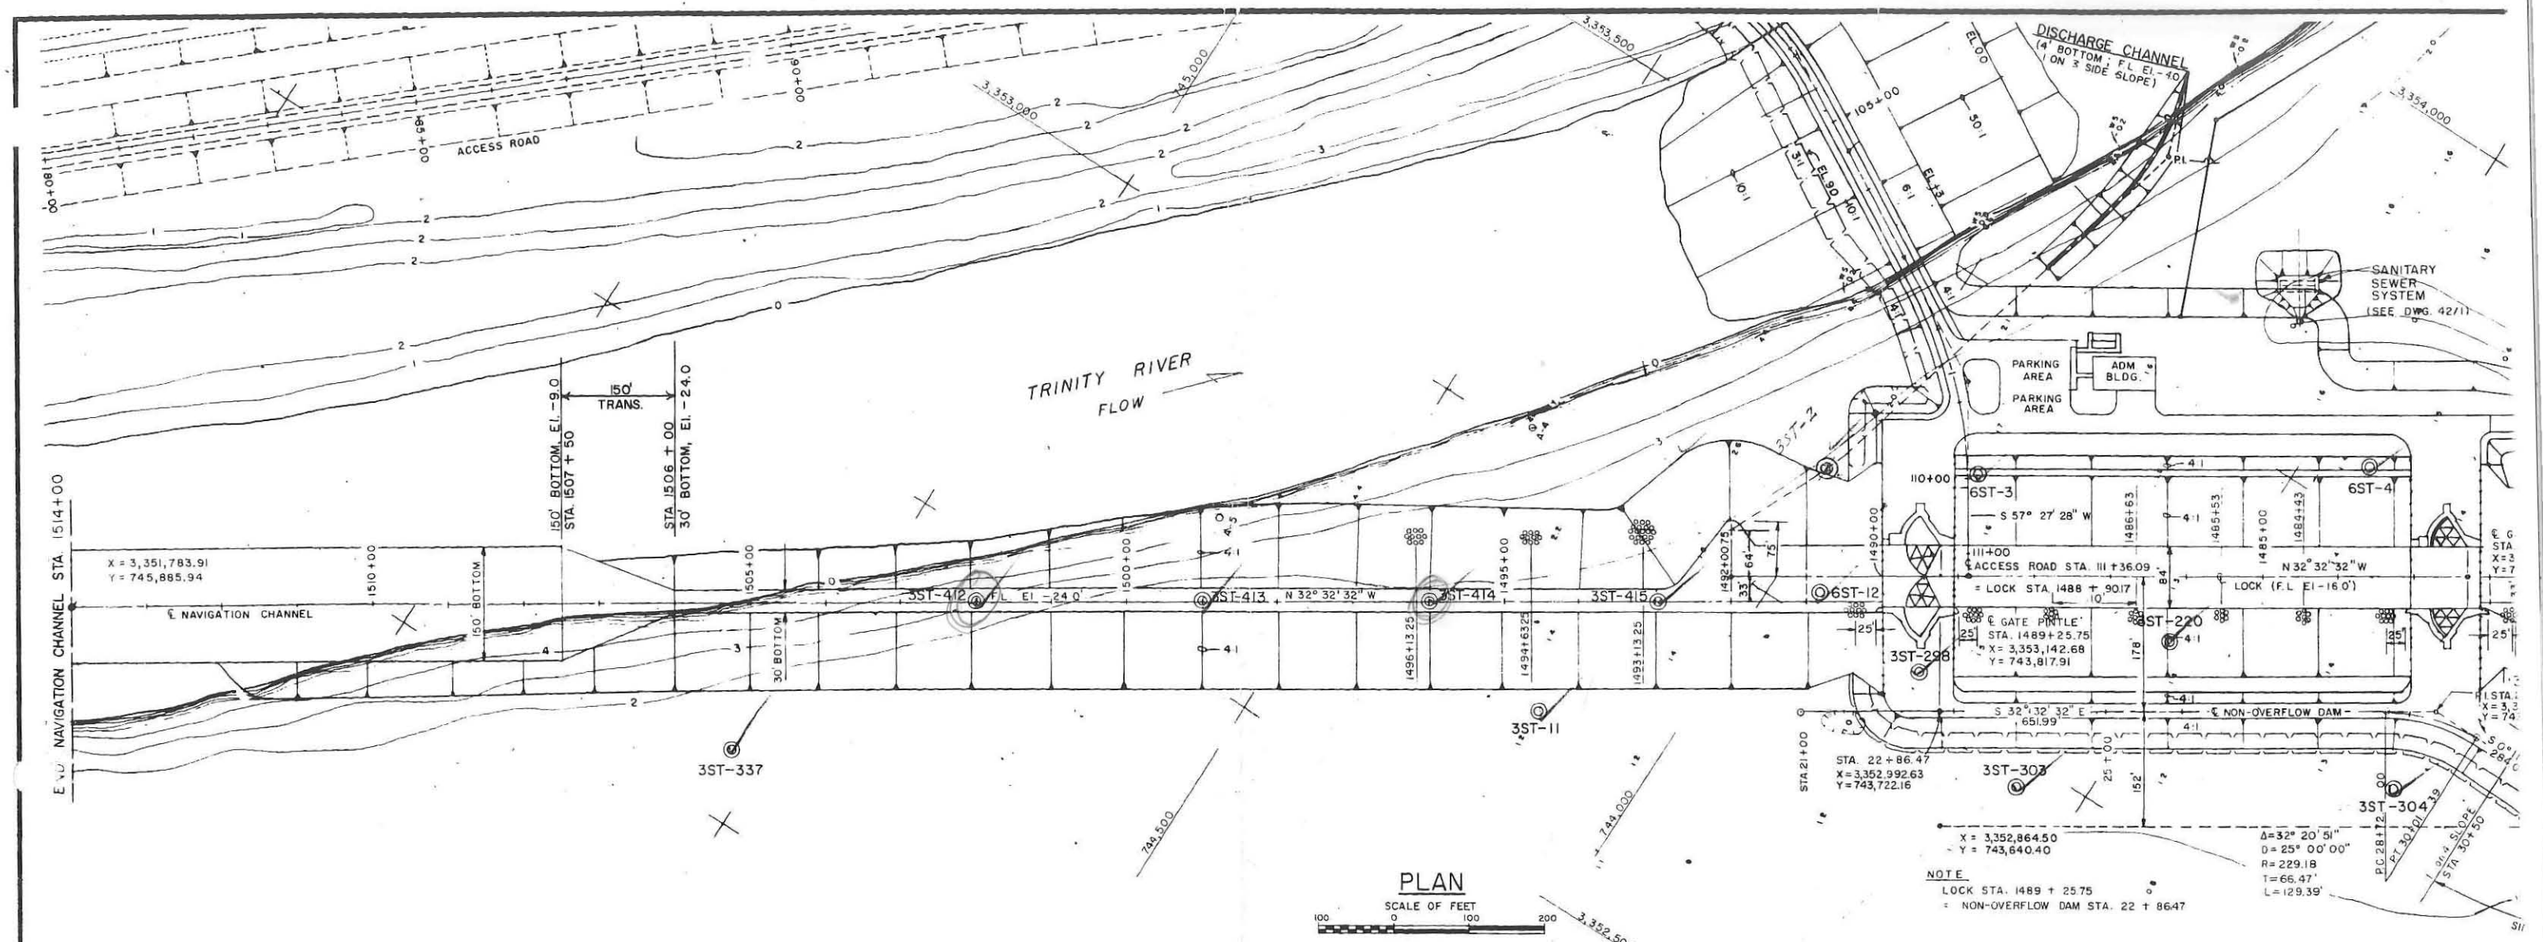

PLAN

SCALE OF FEET 100 0 100 200

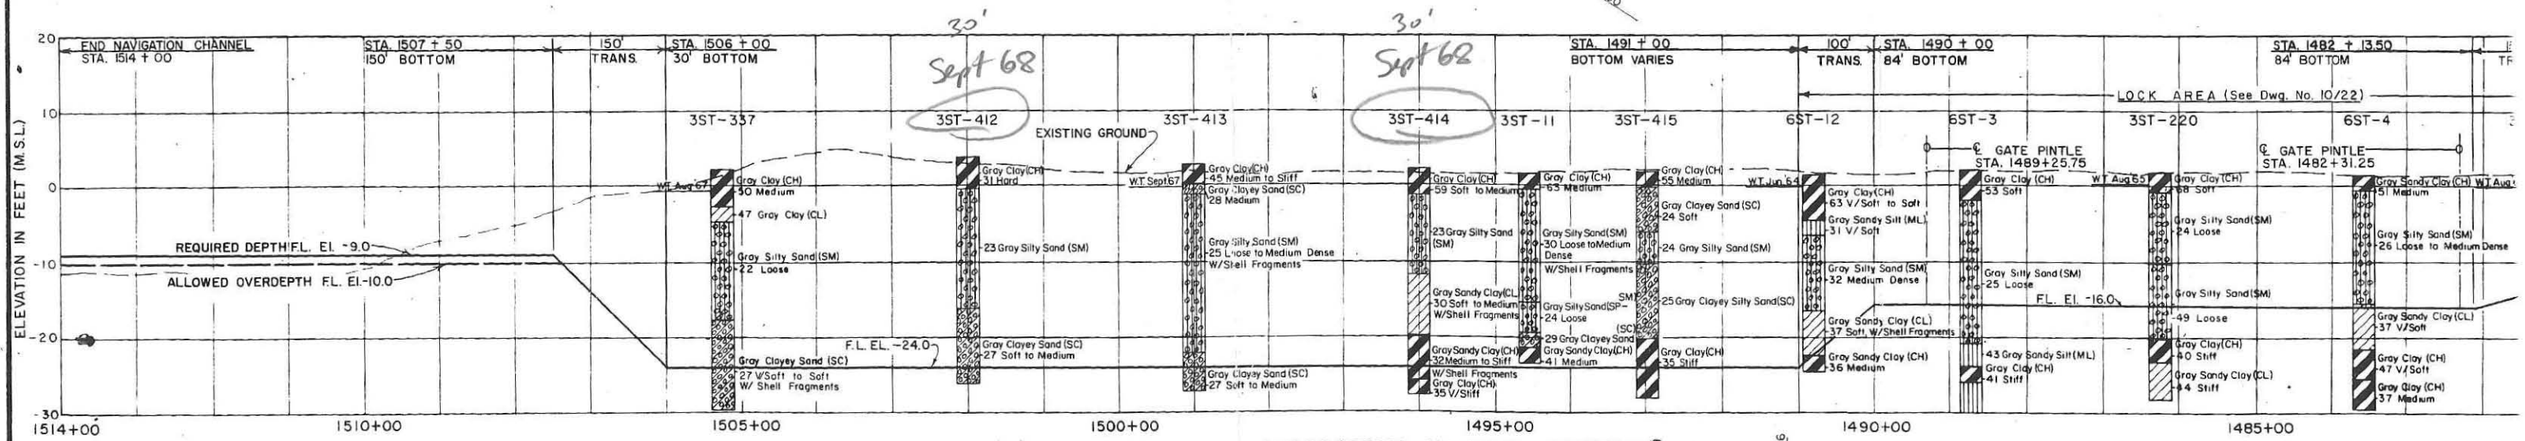

NAVIGATION CHANNEL PROFILE

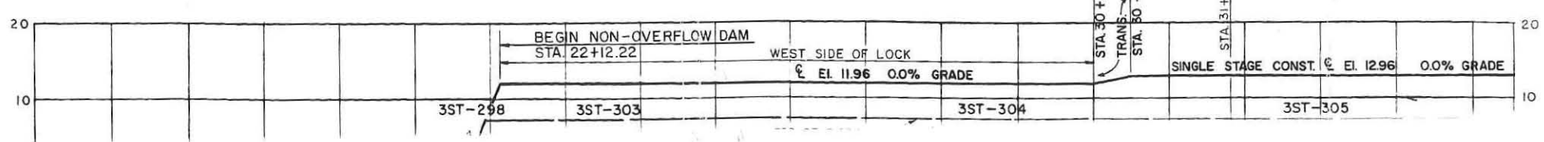

NOTE:
See Dwg. 10/25 For Soi
Settlement Gage
See Dwg. 10/4 For D
SETTLEMENT GAG