739,000
738,000
737,000
3,129,000
3,127,000
N
KEY MAP
60
59
58
57
56
55
54
53
52
51
50
49
48
47
46
45
6ST-159
W. T.C. JESTER BLVD.
430+00
425+00
420+00
415+00
410+00
3 STRAND BARB WIRE FENCE
GUARD RAILS
(Paved)
3 WIRE POWER
2 WIRE TELEPHONE
PILES OF BROKEN CONC.
POWER AND TELEPHONE LINE
WOOD PILINGS SUPPORT BRIDGE
LIGHT STANDARD
WOODEN FENCE
GARDENDALE DRIVE (Paved)
3 STRAND BARB WIRE
2 STRAND BARB WIRE
CAR PORT (TIN)
CHAIN LINK FENCE
REQUIRED
R.O.W.
30" IRON PIPE
3 STRAND BARB WIRE FC.
CHAIN LINK
WOOD FRAMES SUPPORT PIPE
WIRE MESH
F SHEDS
BARB WIRE
CENTERLINE
LINE
CYCLONE
6ST-158
50' BOTTOM WIDTH CONCRETE LINED
5-STRAND BARB WIRE FENCE
RABBIT HUTCH
6ST-157
(Dirt) WILDE ROCK W.
T.C. JESTER
ANSBURY DR.
ULD FENCE
HEADWALL
MANHOLE
Galveston Dist. Lib. Report No. 1013
BUFFALO BAYOU, TEXAS
WHITE OAK BAYOU
PROPOSED ALIGNMENT
SCALE OF FEET
100' 0 100'
U.S. ARMY ENGINEER DISTRICT, GALVESTON, TEXAS APRIL 1963
TO ACCOMPANY GENERAL DESIGN MEMORANDUM NO. 1 BUFFALO AND WHITE OAK BAYOUS AND WHITE OAK BAYOU FEATURE DESIGN MEMORANDUM NO. 2, MILE 1.07 TO YALE STREET
DATED: APRIL 1963
FILE: HSC 402-133
Sheet 4 of 7
PLATE 59

White Oak BAYOU LOG OF BORING NO. 6ST-158

TYPE: 6 in. Shelby Tube LOCATION:

DEPTH FT.	SYMBOL	SAMPLES	DESCRIPTION OF MATERIAL (SURF. EL:)	BLOWS PER FT.	UNIT DRY WT. LBS./CU.FT.
	CL		BROWN GRAY VARIEGATED SANDY CLAY		113
			L.S.=7.0 STIFF 0 - 32 - 68		
	SM		BROWN SILTY SAND		
5			L.S.=0.0 0 - 58 - 42		
	ML		L.S.=0.0 0 - 46 - 54	8	
10			LIGHT BROWN SANDY SILT		
	CL		L.S.=9.0 0 - 28 - 72	9	
15			LIGHT GRAY SANDY CLAY		
	SM-SP		L.S.=0.0 0 - 90 - 10	13	
20			WHITE BROWN SILTY SAND		
				21	
25					
				15	
30					
				24	
35					
	CL		BROWN CLAY HARD		101
			L.S.=5.0 0 - 8 - 90		
	CH		BROWN CLAY V/STIFF		99
40			L.S.=18.0 0 - 1 - 99		
45					
50					

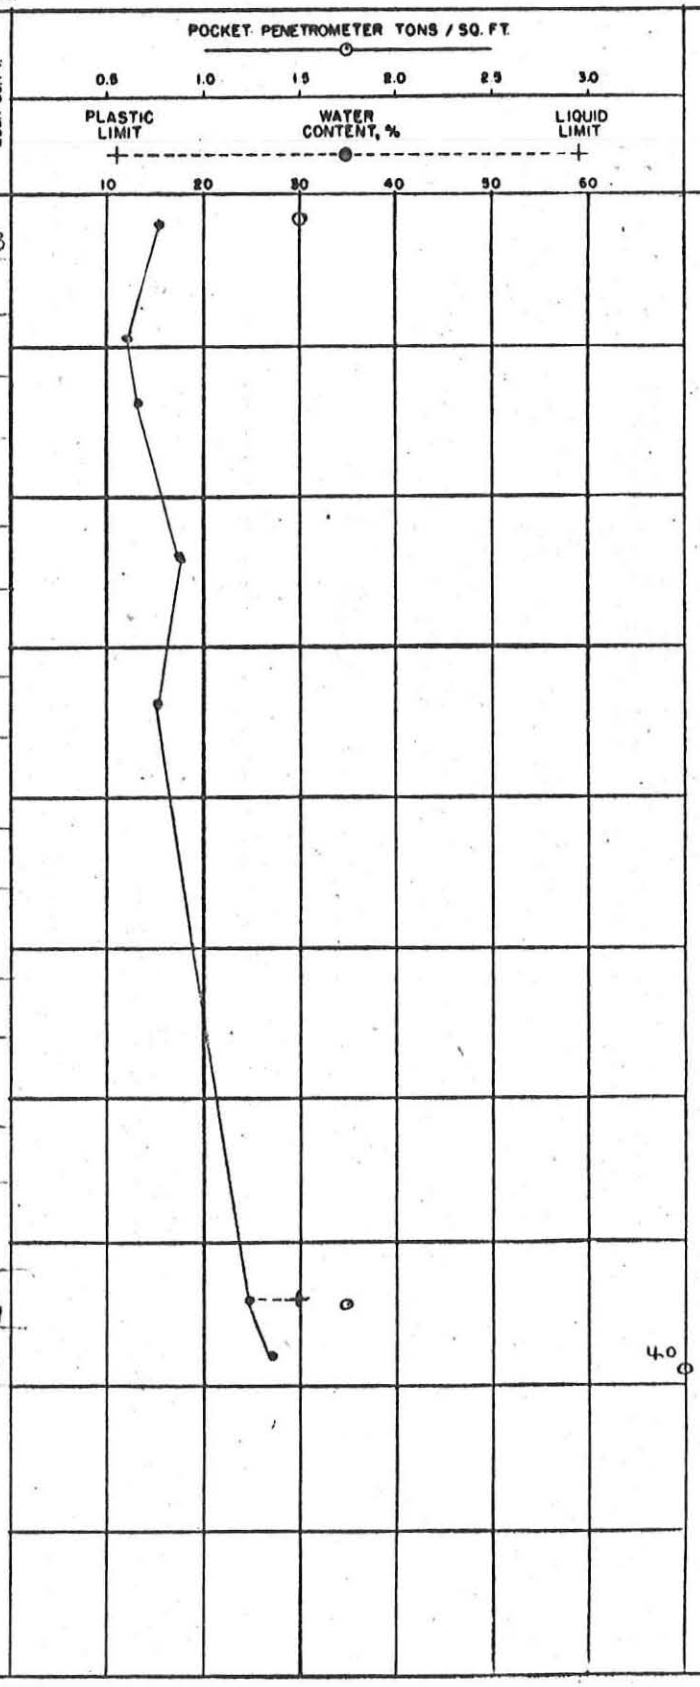

ELEVATION FT

COMPLETION DEPTH 40.0 Ft.
DATE 18 June 1964

DEPTH TO WATER IN BORING 17.0 Ft. DATE

SWN 266(C)
22 AUG 62