STA	Y	X	ELEV	DESCRIPTION
A-11	738,847.83	3,126,375.37	65.239	
A-12	739,026.70	3,125,879.40	65.172	
A-13	739,279.28	3,125,450.33	72.712	
A-14	739,909.44	3,125,292.93	65.934	
A-15	739,652.79	3,125,022.55	64.048	
A-16	739,302.74	3,125,141.14	73.198	
A-17	738,907.91	3,125,217.07	65.240	
A-18	738,714.00	3,125,465.87	65.176	
A-19	738,657.36	3,125,732.21	67.228	
A-20	738,674.68	3,126,310.85	65.826	
D-1	740,118.89	3,124,896.70	67.71	
D-2	740,406.24	3,124,611.59	66.55	
D-42	740,415.54	3,124,193.92	67.95	IRON PIN
D-43	740,247.92	3,124,417.93	68.36	
D-44	739,940.99	3,124,784.08	67.78	
A-21	738,662.07	3,126,659.72	65.070	IRON PIN

3,124,000 3,125,000 3,126,000

Galveston Dist. Lab. Report No. 1013

HOUSTON BAYOU, TEXAS
BUFFALO BAYOU, TEXAS

WHITE OAK BAYOU PROPOSED ALIGNMENT

SCALE OF FEET
100 0 100'

U.S. ARMY ENGINEER DISTRICT, GALVESTON, TEXAS APRIL 1963

TO ACCOMPANY GENERAL DESIGN MEMORANDUM NO. 1 BUFFALO AND WHITE OAK BAYOUS AND WHITE OAK BAYOU FEATURE DESIGN MEMORANDUM NO. 2, MILE 1.07 TO YALE STREET DATED: APRIL 1963

FILE HSC 402-133

Sheet 3 of 7

PLATE 60

WHITE OAK BAYOU

LOG OF BORING NO. 65T-161

TYPE:

LOCATION:

DEPTH FT.	SYMBOL	SAMPLES	DESCRIPTION OF MATERIAL (SURF. EL:)	BLOWS PER FT.	UNIT DRY WT. LBS/CU.FT.
			LIGHT GRAY TO TAN VARIEGATED CLAY HARD TO V/STIFF SANDY 8°-16° and 20°-22° CAL. NODS. 4°-10°, 18°-28°		
5			L.S=12.0 2-20-78		115
10	CL		L.S=10.0 0-29-71		113
15			L.S=10.0 1-41-58		113
20			L.S.=13.0 0-2-98		110
			L.S=14.0 0-20-80		112
			BROWN SILTY SAND L.S.=2.0 0-50-50		102
25	SM			16	
30	ML		BROWN SILT L.S.=2.0 8-2-90 W/LAYERS OF SANDSTONE		106
35	CL		RED CLAY W/CAL. NODS V/STIFF L.S=9.0 0-0-100		103
	CH		RED CLAY W/CAL. NODS L.S:17.0 V/STIFF 0-0-100		96
40	CL		RED CLAY L.S=5.0 V/STIFF 0-5-95		108
45					
50					

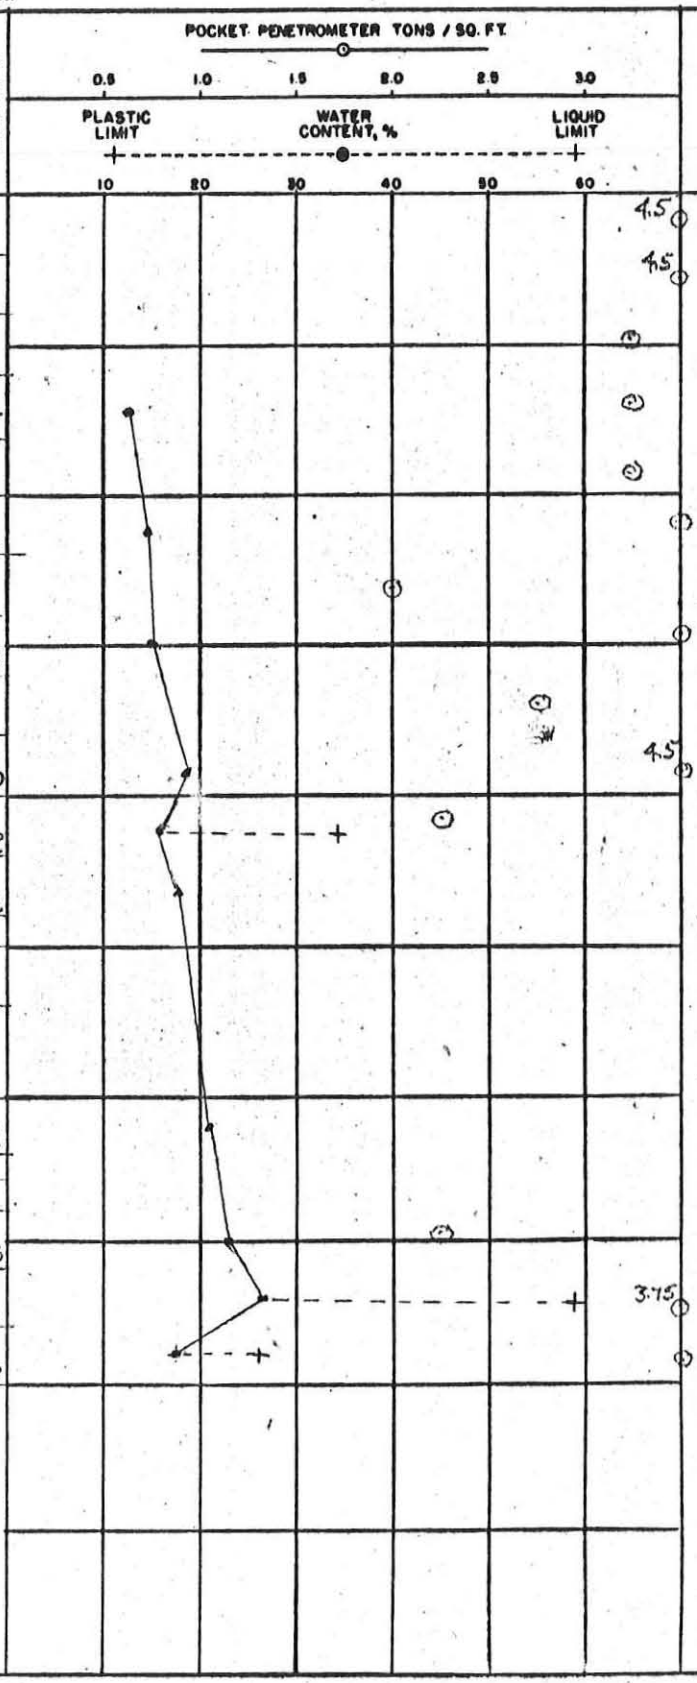

ELEVATION FT.

COMPLETION DEPTH

DATE

DEPTH TO WATER IN BORING

DATE

SWN 266(C)
22 AUG 62