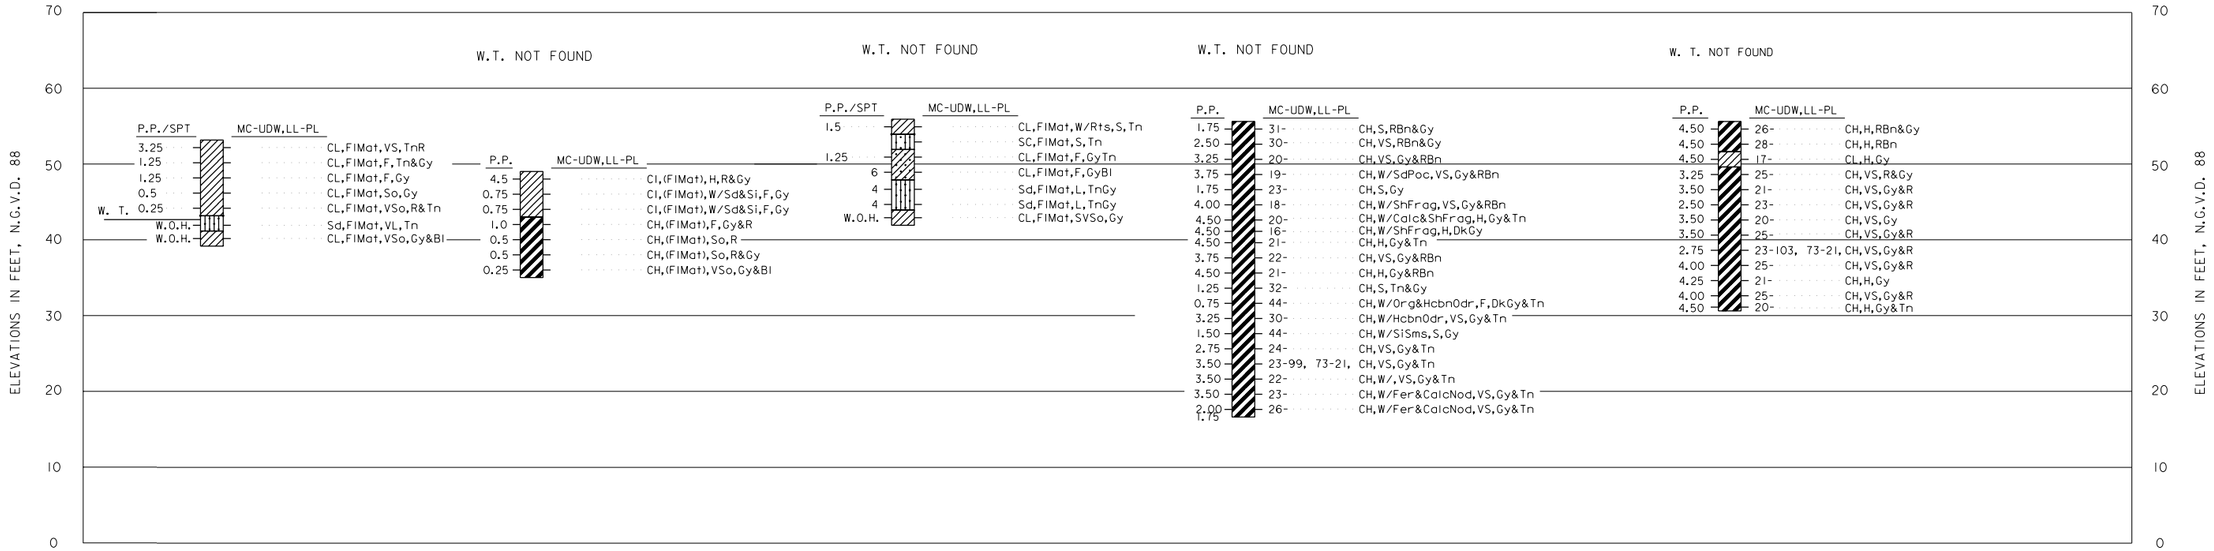

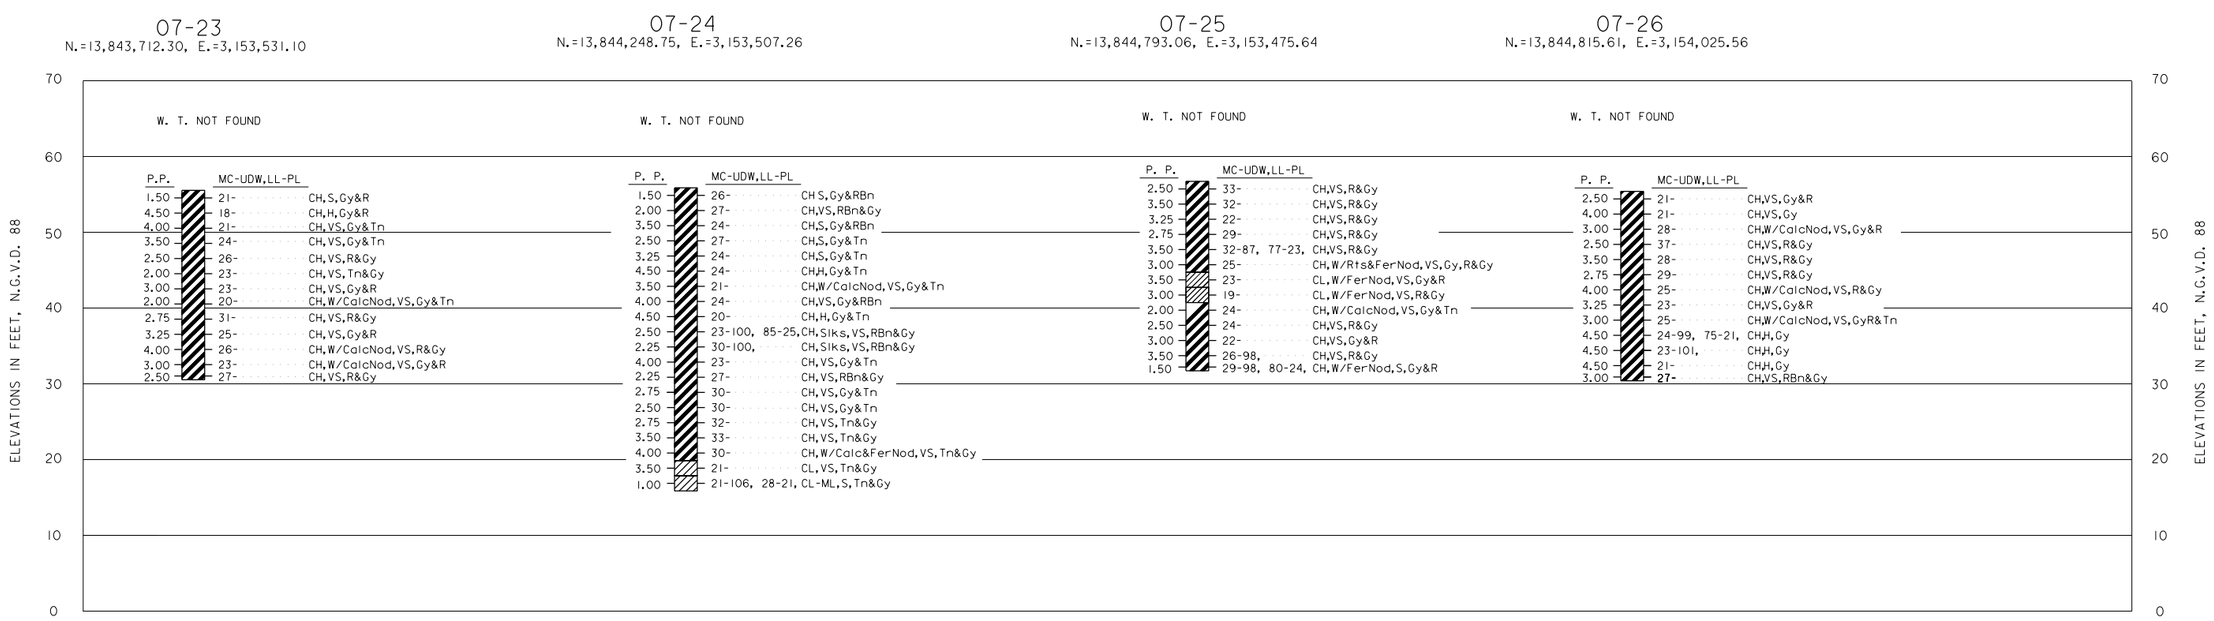

NOTE:
FOR BORING LOG NOTES AND CLASSIFICATIONS, SEE DRAWING NO. F-46.

SOLICITATION NO.
W912HY-
08-B-0016

US Army Corps of Engineers
Galveston District

Rev.	Description	Date	By

TIME:$TIME$ DATE:$DATE$ BY:$USER$

Drawn by:
Designed by: SK,SL,RB
Checked by: SL,RB
Submitted by: LORI K. THOMAS, P.E. Chief,Section 1, Structure Section
Approved by: PETE G. PEREZ, P.E. Chief, Engineering and Construction Division
Date: APRIL, 2008
Scale: AS SHOWN
Rev. --
Approval Recommended: HARRISON T. SUTCLIFFE, P.E. Chief, Engineering Branch

U.S. ARMY ENGINEER DISTRICT, GALVESTON
CORPS OF ENGINEERS
GALVESTON, TEXAS

PREPARED UNDER THE DIRECTION OF
DAVID C. WESTON, COL., C.E.
DISTRICT COMMANDER

HOUSTON SHIP CHANNEL, TEXAS
HOUSE TRACT PLACEMENT AREA
INTERIOR REHABILITATION, EXTERIOR LEVEE
REHABILITATION, AND DRAINAGE DITCH REPAIR

LOGS OF BORINGS

Drawing No.:
F-44
Sheet 47 of 49

File:$FILE$

File No. HSC 401-515

4/14/2008 1:42:56 PM w:\cadd\projects\hsc\401-515 house tract\housetract plans\F44 Log of Borings 2.dgn