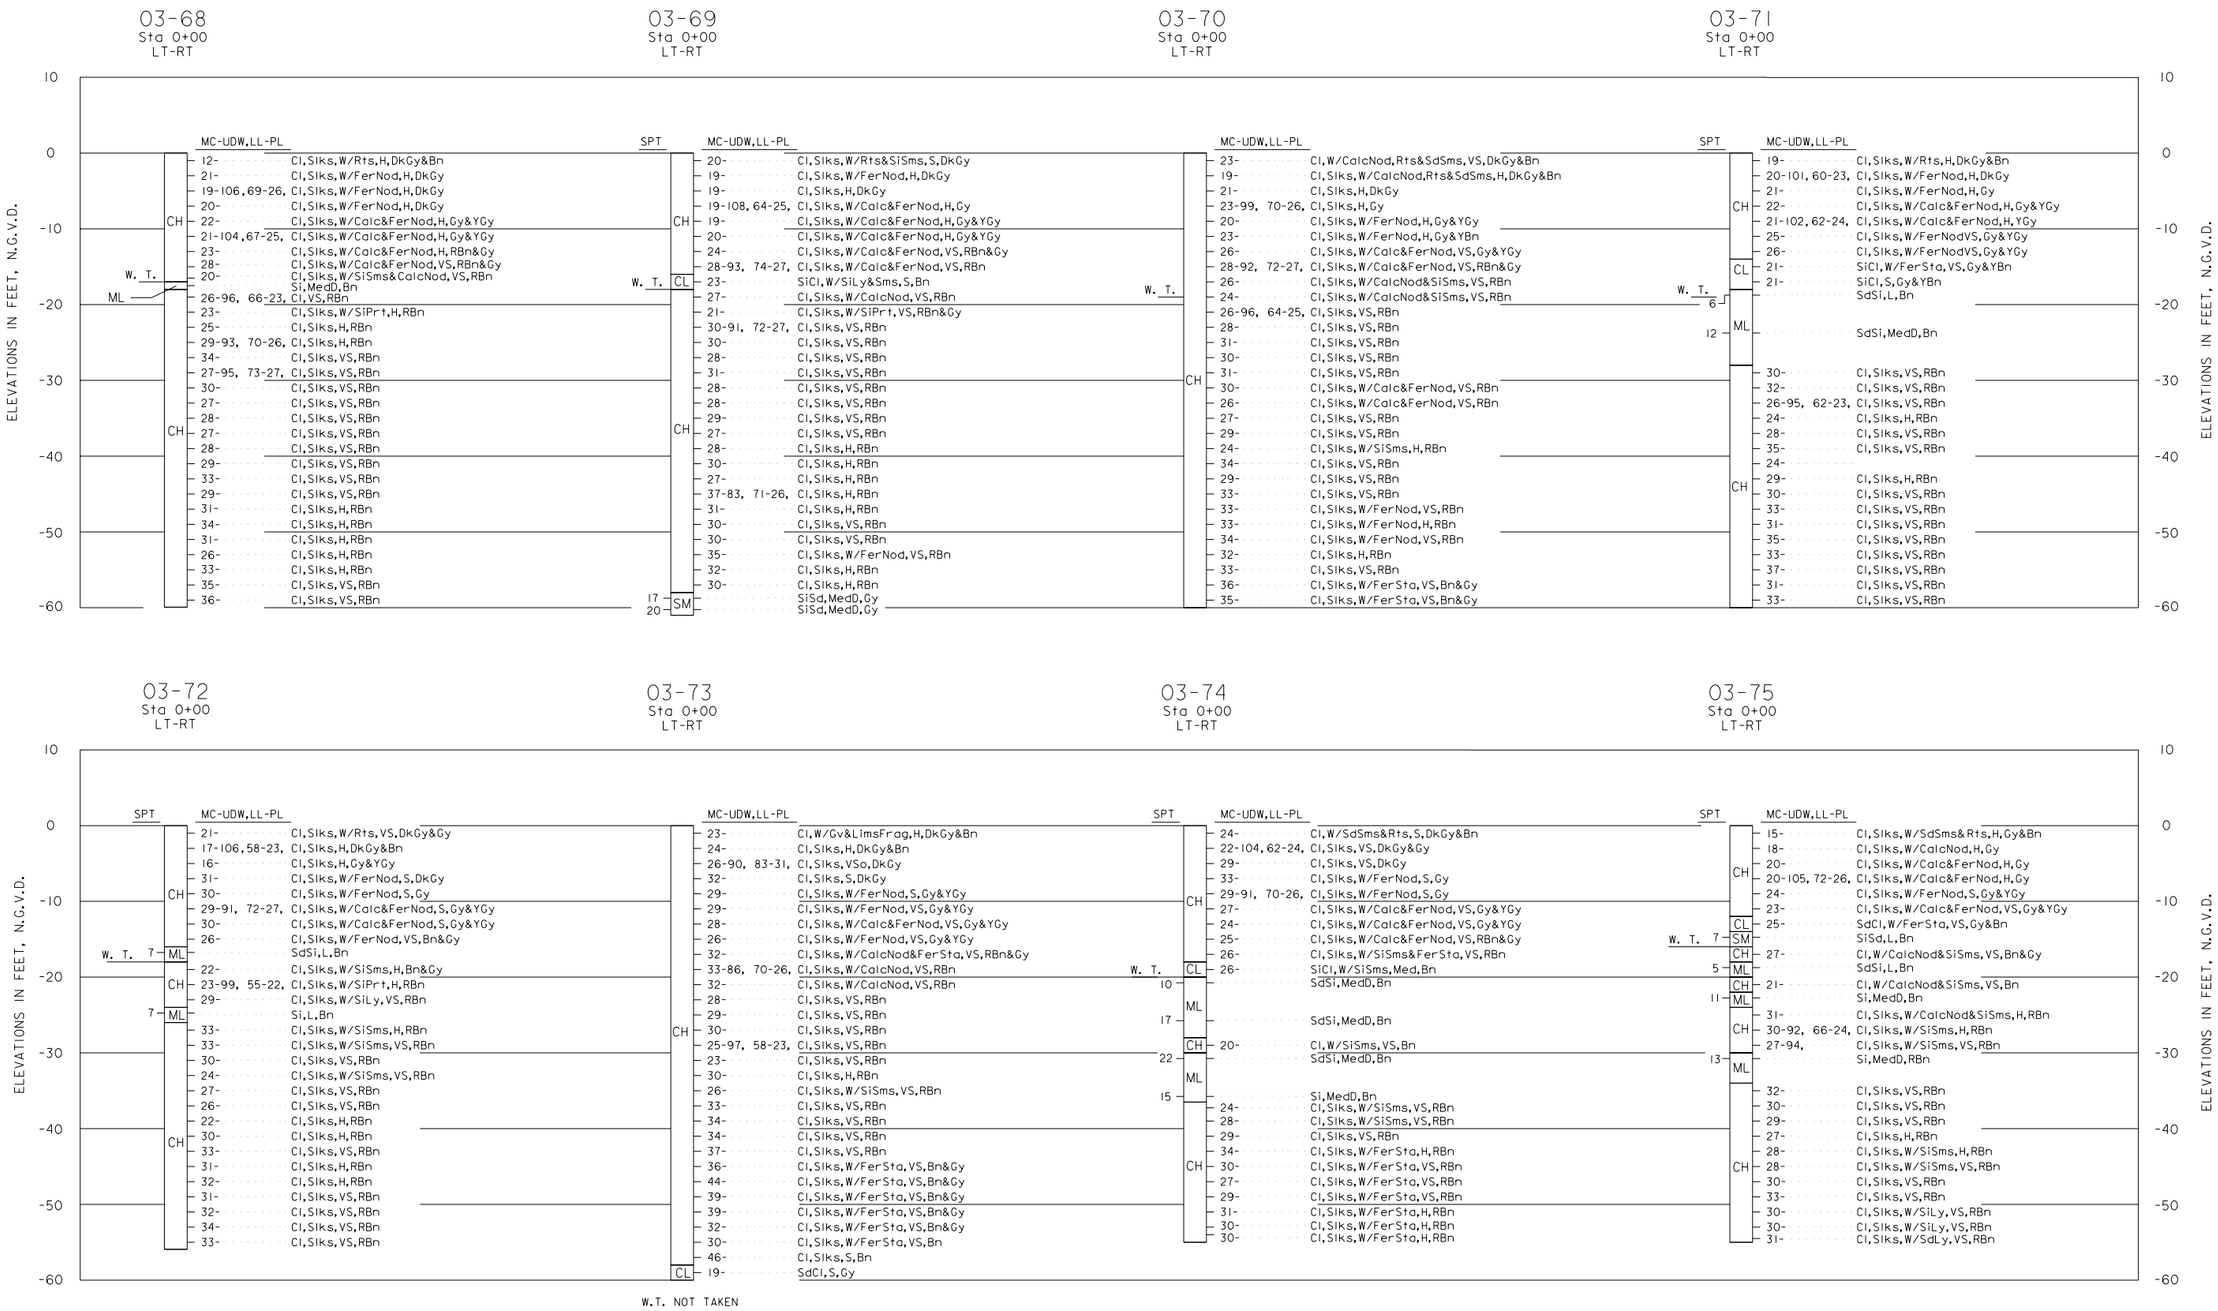


W.T. NOT TAKEN

NOTE:

FOR BORING NOTES AND LEGEND, SEE SHEET F-X.

INVITATION NO. DACW64-01-B-0000

US Army Corps of Engineers
Galveston District

| Rev. | Description | Date | By | Rev. | Description | Date | By |
|---|---|---|---|---|---|---|---|

| | | | |
|---|---|---|---|
| Drawn by: | P.N. | Date: | Rev. |
| Designed by: | X | X | -- |
| Checked by: | X | Scale: AS SHOWN | |
| Submitted by: ELUIO GARZA JR.,P.E. Area Engineer | | Approval Recommended: DAVID B. CAMPBELL, P.E. Chief, Engineering Branch | |
| Approved by: HARRY G. KOHLER, P.E. Chief, Engineering and Construction Division | | | |

U.S. ARMY ENGINEER DISTRICT, GALVESTON
CORPS OF ENGINEERS
GALVESTON, TEXAS

A/E FIRM/CONTRACTOR
3 LINES
PROVIDED

NEWSTYLE LAKE, TEXAS
X

LOGS OF BORINGS
X

Drawing No.:
F-X
Sheet of X

File No.