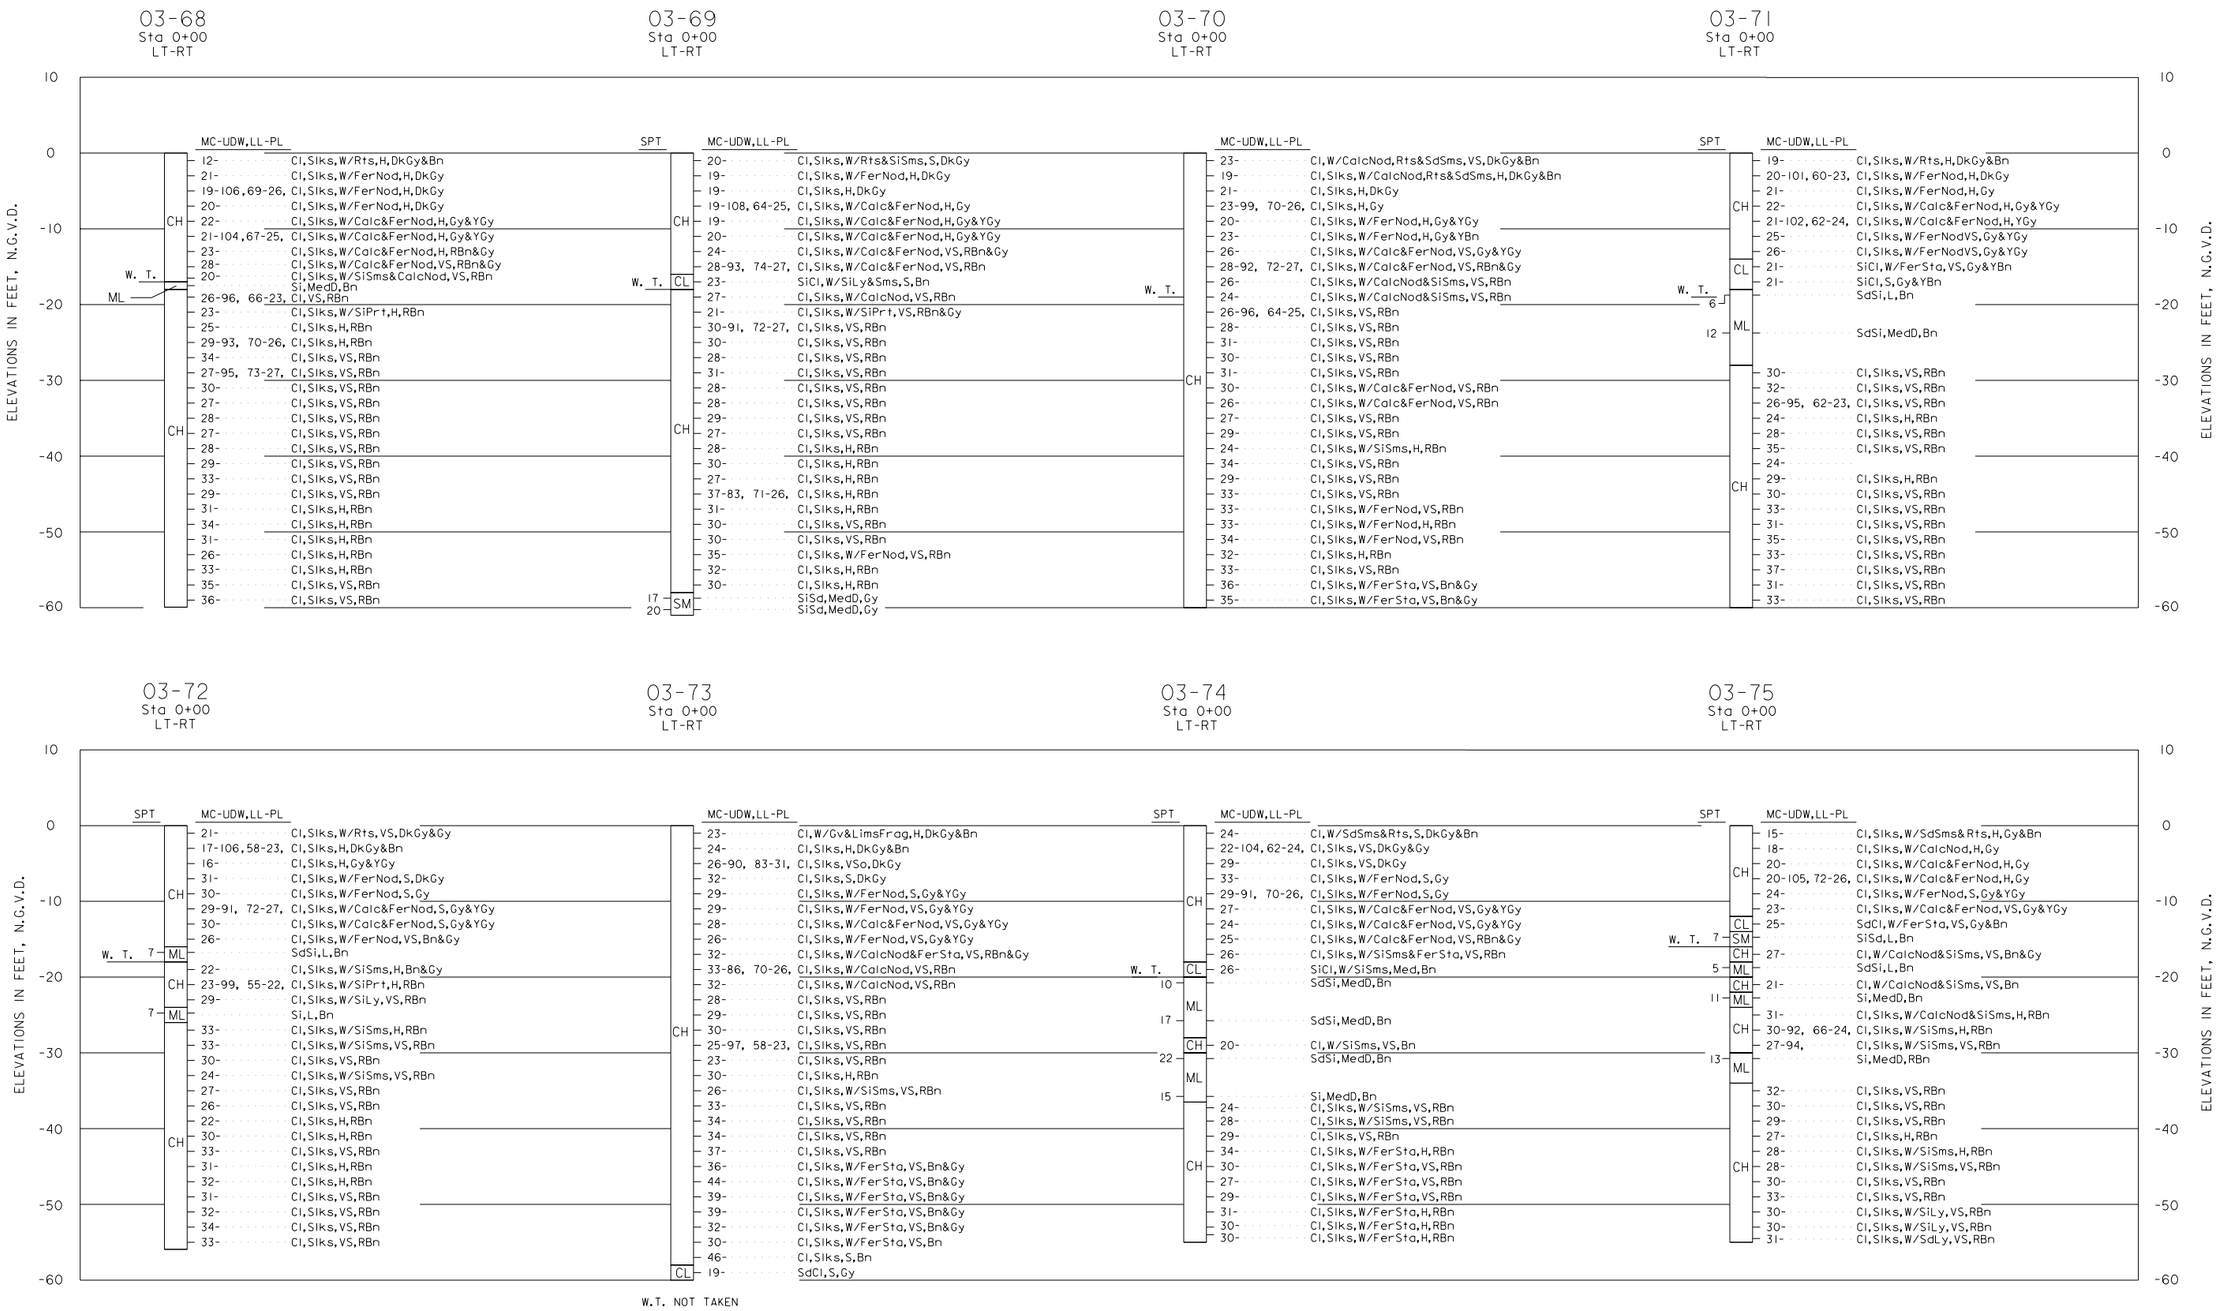

W.T. NOT TAKEN

NOTE:

FOR BORING NOTES AND LEGEND, SEE SHEET F-X.

INVITATION NO. DACW64-01-B-0000

US Army Corps of Engineers
Galveston District

Rev.	Description	Date	By	Rev.	Description	Date	By

Drawn by:	P.N.	Date:	Rev.
Designed by:	X	X	--
Checked by:	X	Scale: AS SHOWN	
Submitted by: ELUIO GARZA JR.,P.E. Area Engineer		Approval Recommended: DAVID B. CAMPBELL, P.E. Chief, Engineering Branch	
Approved by: HARRY G. KOHLER, P.E. Chief, Engineering and Construction Division			

U.S. ARMY ENGINEER DISTRICT, GALVESTON
CORPS OF ENGINEERS
GALVESTON, TEXAS

A/E FIRM/CONTRACTOR
3 LINES
PROVIDED

NEWSTYLE LAKE, TEXAS
X

LOGS OF BORINGS
X

Drawing No.:
F-X
Sheet of X

File No.