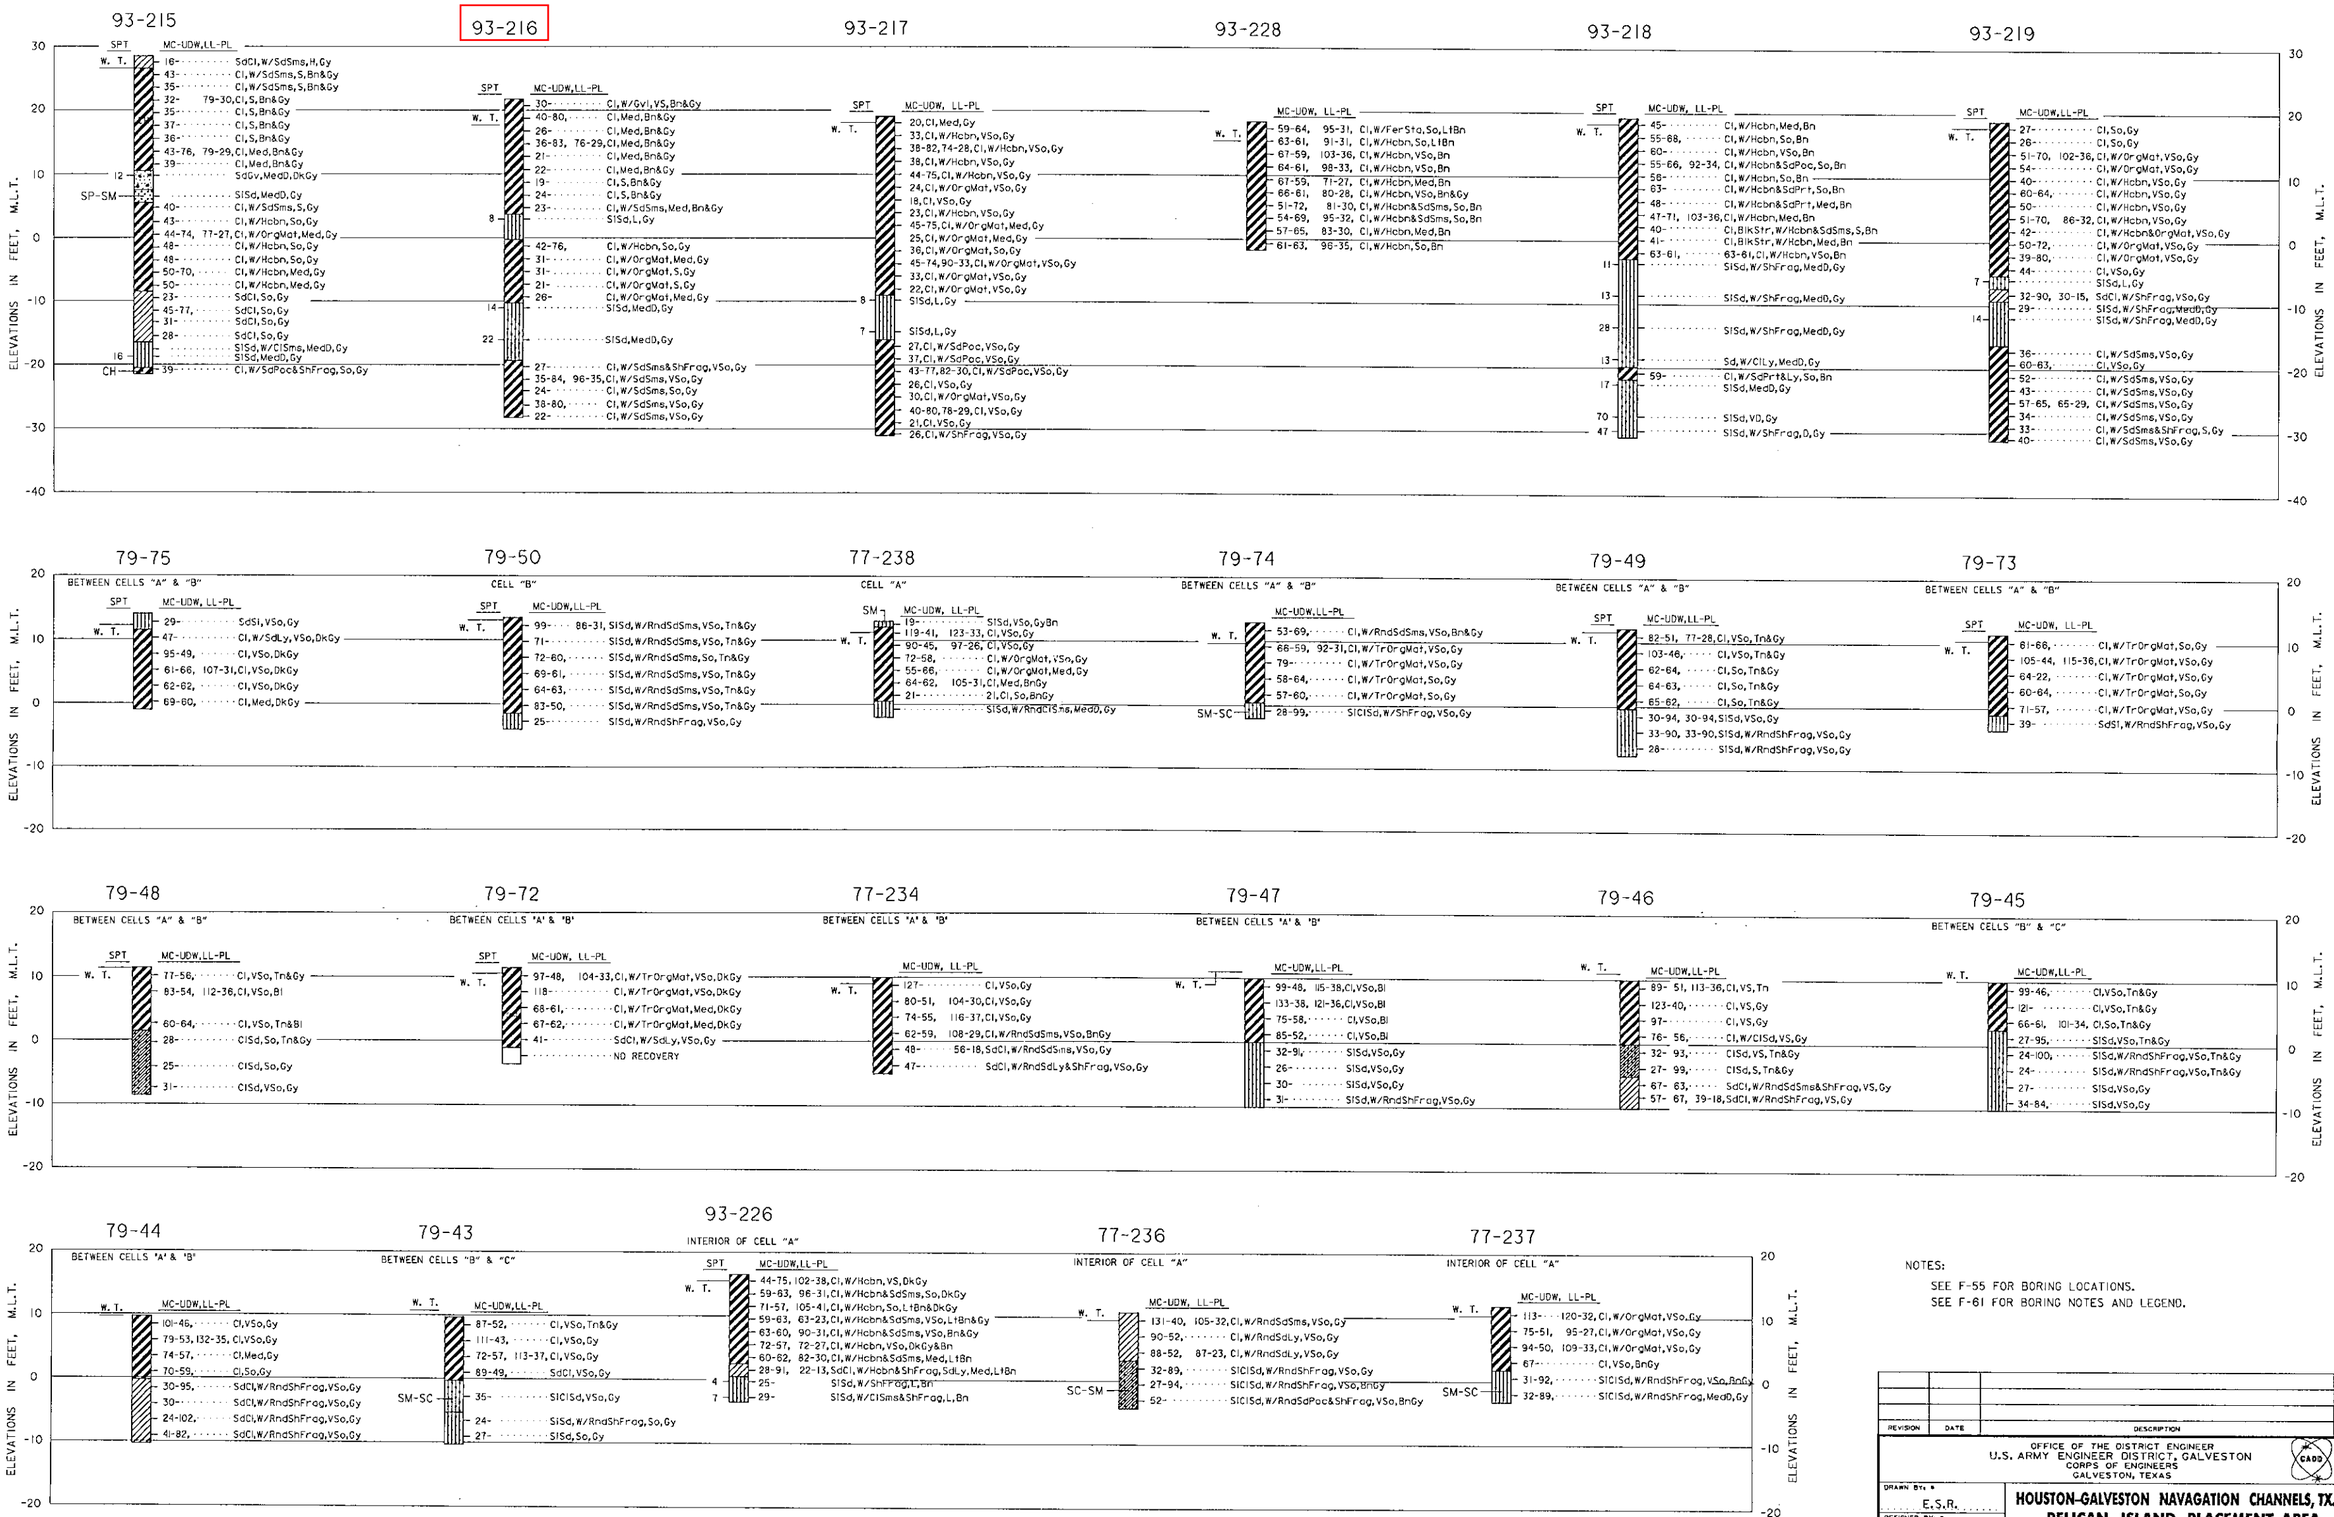

NOTES:

SEE F-55 FOR BORING LOCATIONS.
SEE F-61 FOR BORING NOTES AND LEGEND.

REVISION	DATE	DESCRIPTION	BY

OFFICE OF THE DISTRICT ENGINEER
U.S. ARMY ENGINEER DISTRICT, GALVESTON
CORPS OF ENGINEERS
GALVESTON, TEXAS

DRAWN BY: * E.S.R.
DESIGNED BY: * X
CHECKED BY: * X
SUBMITTED BY: *
CHIEF,
APPROVED: *
CHIEF,
APPROVED:
CHIEF, ENGINEERING DIVISION
DATE: X
1 * AS REQUIRED BY ENGINEER CIRCULAR NO. 1110-1-8152.1
SCALE: AS SHOWN
SPEC. DATE:

HOUSTON-GALVESTON NAVAGATION CHANNELS, TX.
PELICAN ISLAND PLACEMENT AREA

LOGS OF BORINGS

Prepared under the direction of
Robert B. Gatlin, Col., C.E.,
District Engineer

DRAWING NUMBER
F-60
SHEET X OF X FILE NO. X

DESIGN FILE:
CREATED BY: ERIC S. RICHARD
DN: 8-OCT-1996
AT: 8Pt=42