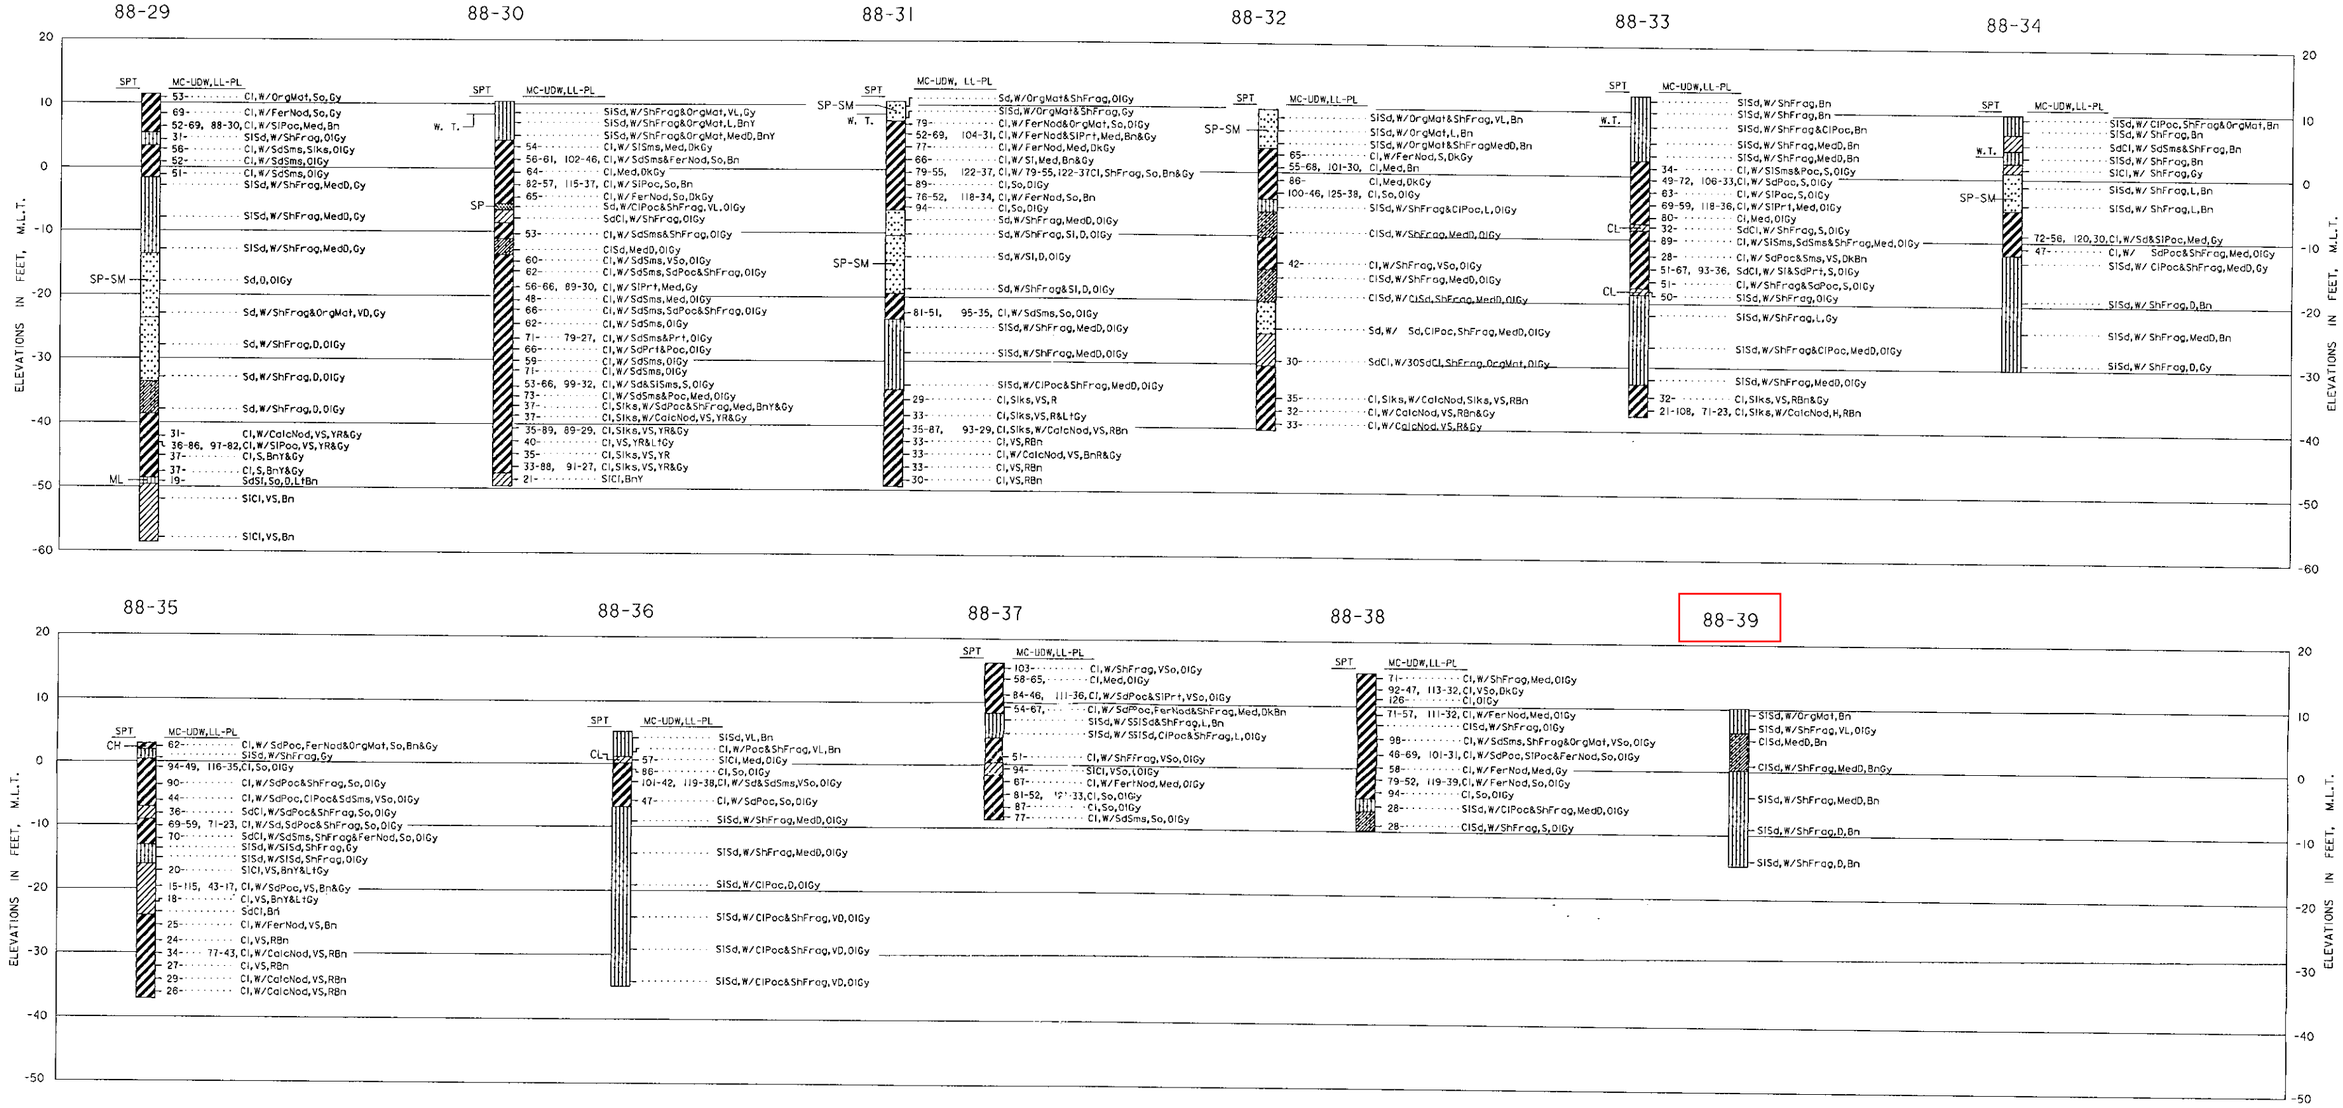


NOTES:

SEE F-X FOR BORING LOCATIONS.
SEE F-X FOR BORING NOTES AND LEGEND.

| REVISION | DATE | DESCRIPTION | BY |
|---|---|---|---|
| | | | |
| | | | |
| | | | |

OFFICE OF THE DISTRICT ENGINEER
U.S. ARMY ENGINEER DISTRICT, GALVESTON
CORPS OF ENGINEERS
GALVESTON, TEXAS

DRAWN BY: * E.S.R.
DESIGNED BY: * X
CHECKED BY: * X
SUBMITTED BY: *
CHIEF,
APPROVED: *
CHIEF,

**HOUSTON-GALVESTON NAVAGATION CHANNELS, TX.**
**PELICAN ISLAND PLACEMENT AREA**

# LOGS OF BORINGS

APPROVED: *
CHIEF, ENGINEERING DIVISION
DATE: X

( * AS REQUIRED BY ENGINEER CIRCULAR NO. 1110-1-8152 )

SCALE: AS SHOWN
SPEC. DATE:

Prepared under the direction of
Robert B. Gatlin, Col., C.E.,
District Engineer

DRAWING NUMBER
**F-2**
SHEET X OF X
FILE NO. X

DESIGN FILE: on\projnet\Mas\1\all\gdn\bor_logs\bor_bor2.dgn
CREATED BY: EARL S. RICHARD
ON: 24-OCT-1996
AT: 09h26