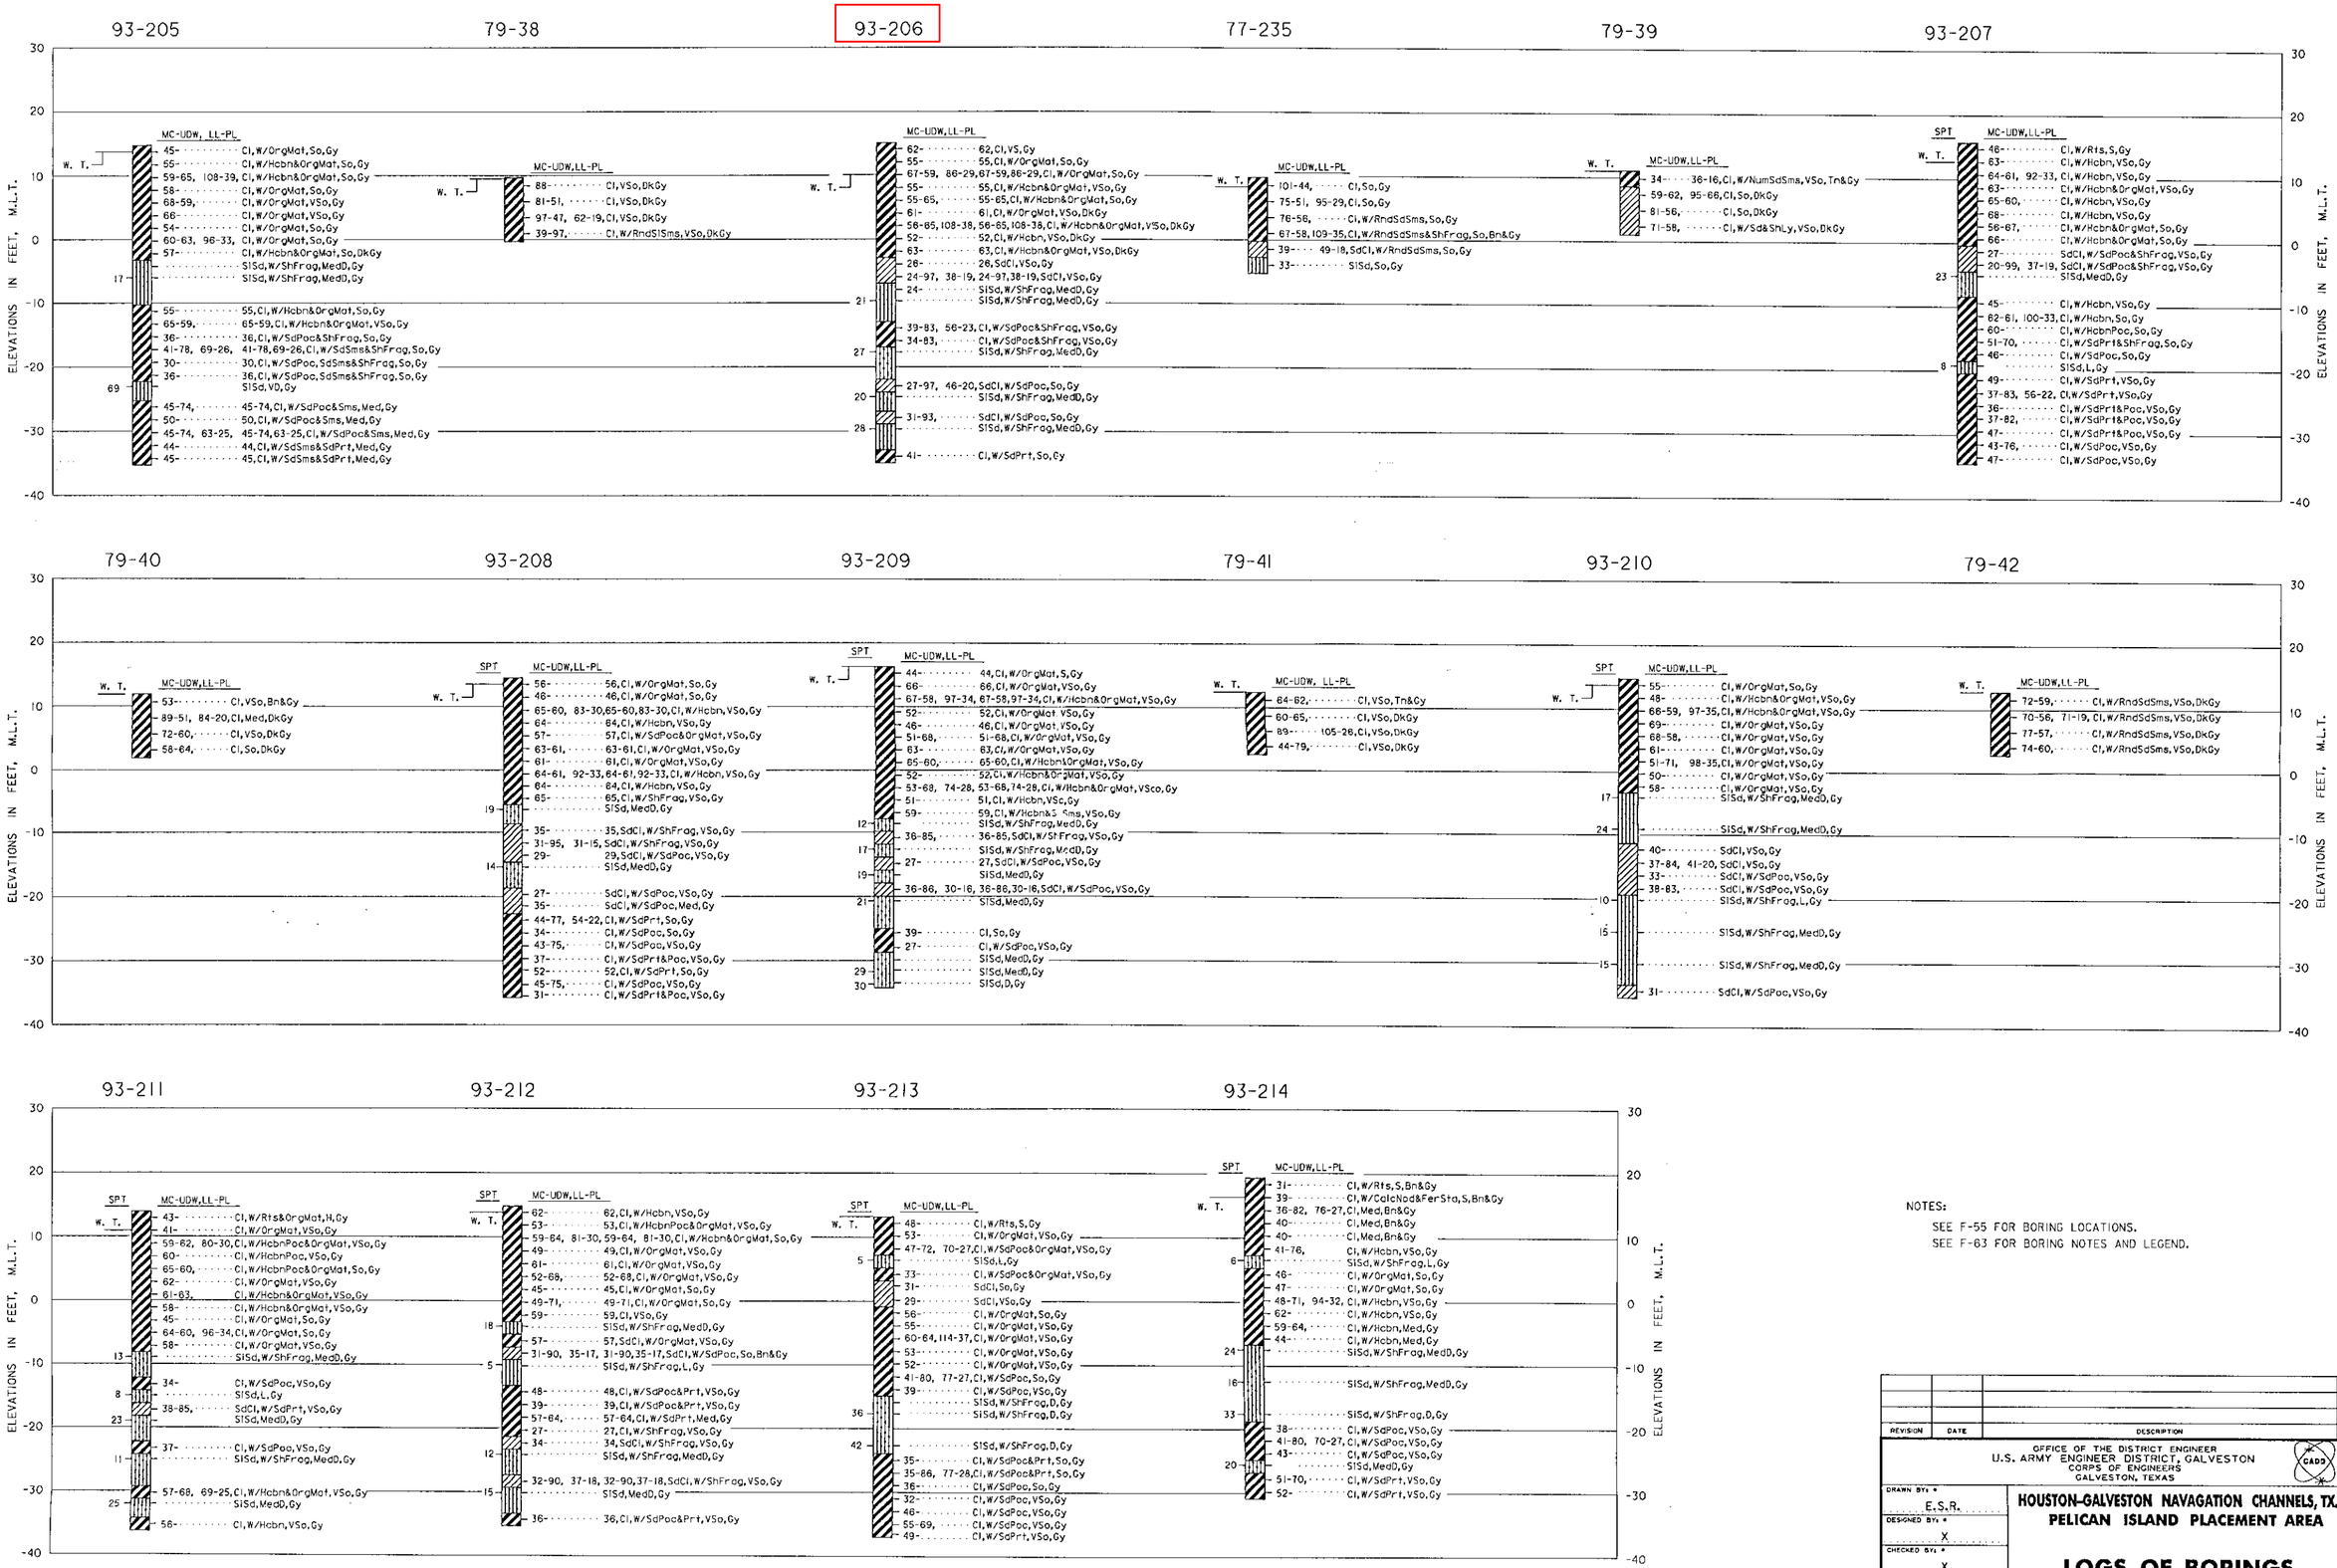


NOTES:

SEE F-55 FOR BORING LOCATIONS.
SEE F-63 FOR BORING NOTES AND LEGEND.

| REVISION | DATE | DESCRIPTION | BY |
|---|---|---|---|
| | | | |

OFFICE OF THE DISTRICT ENGINEER
U.S. ARMY ENGINEER DISTRICT, GALVESTON
CORPS OF ENGINEERS
GALVESTON, TEXAS

DRAWN BY: E.S.R.
DESIGNED BY: X
CHECKED BY: X
SUBMITTED BY:
CHIEF,
APPROVED:
CHIEF,
APPROVED:
CHIEF, ENGINEERING DIVISION
DATE: X

1" = AS REQUIRED BY ENGINEER CIRCULAR NO. 1110-1-8-52 )
SCALE: AS SHOWN
SPEC. DATE:

Prepared under the direction of
Robert B. Gatlin, Col., C.E.,
District Engineer

# HOUSTON-GALVESTON NAVAGATION CHANNELS, TX.
## PELICAN ISLAND PLACEMENT AREA

# LOGS OF BORINGS

DRAWING NUMBER
F-59
SHEET X OF X
FILE NO. X

DESIGN FILE: on\brazos\files\hsi\pelicanbor_logs\pi_borLogs
CREATED BY: EARL S. RICHARD
DATE: 19-OCT-1996
ATE: 12:43