U.S. ARMY

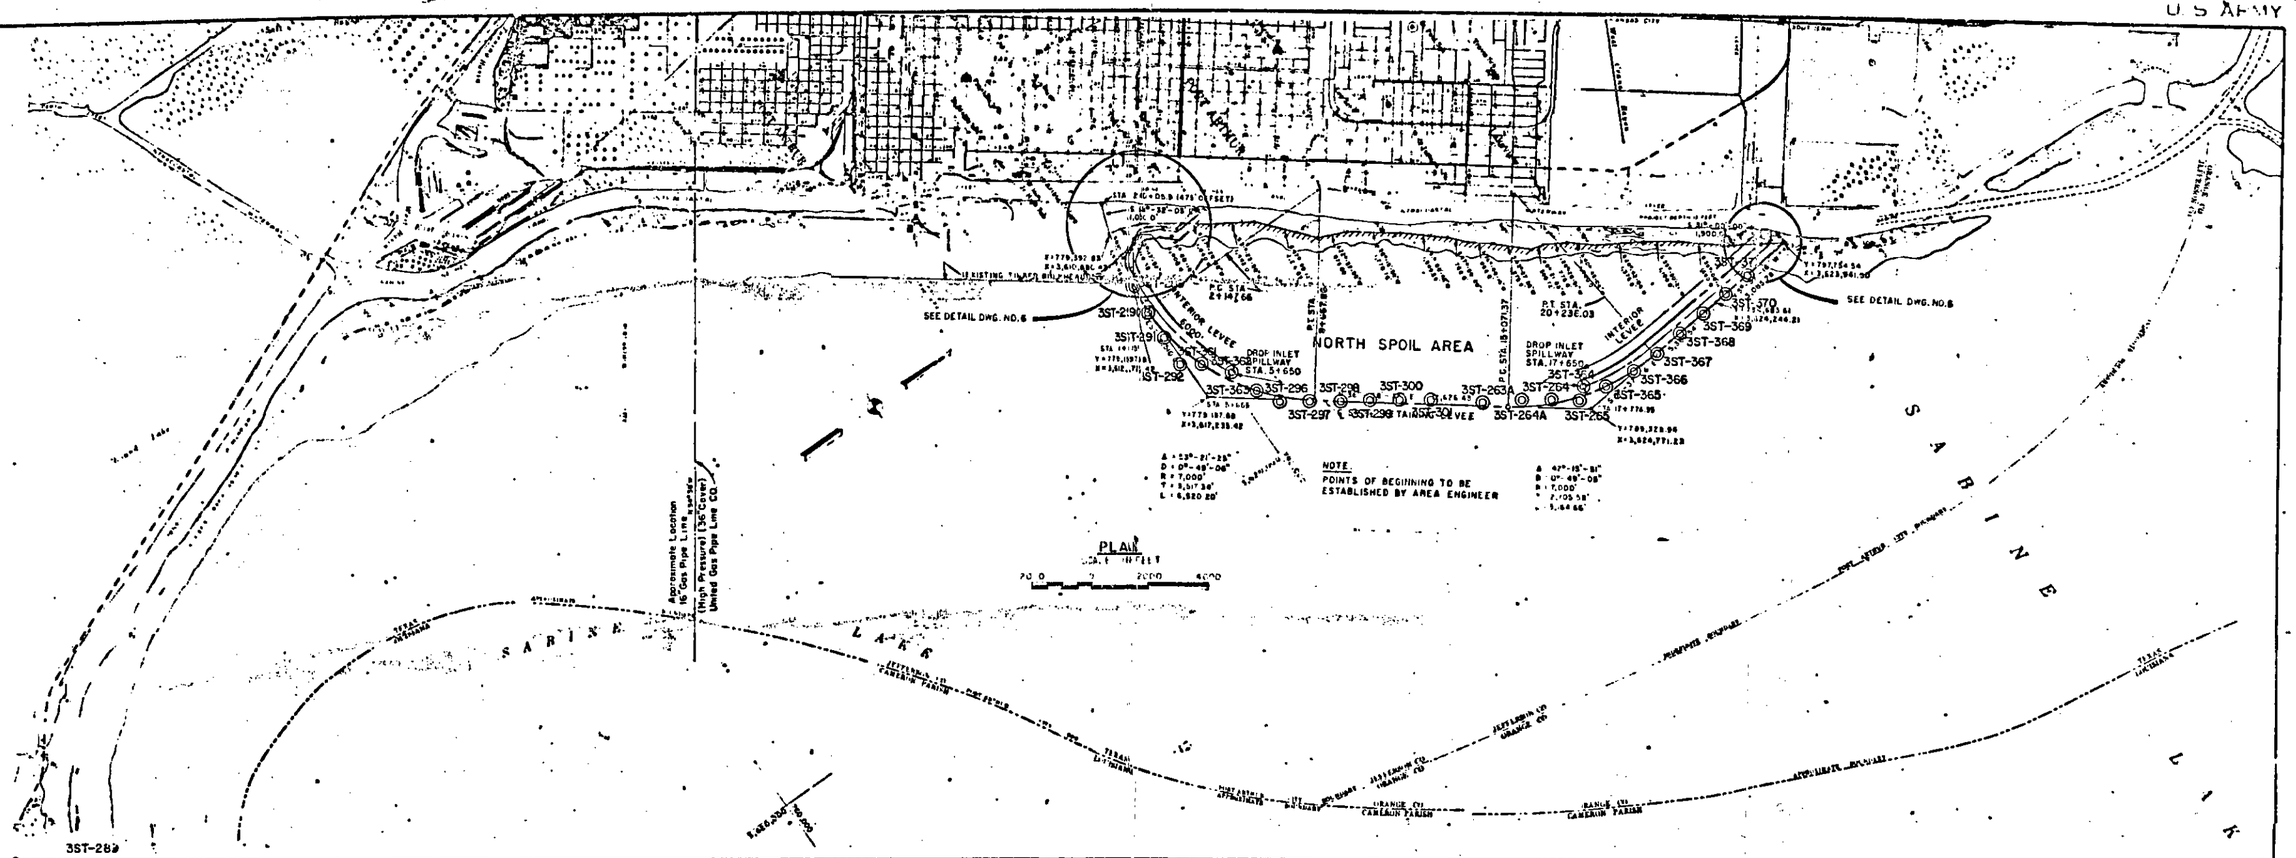

SOILS PROFILE
SCALE
HORIZ. — NONE
VERT. — AS SHOWN

NOTE: See DWG. No. 4 For Soil Legend.

REVISION	DATE	BY

OFFICE OF THE DISTRICT ENGINEER
U. S. ARMY ENGINEER DISTRICT, GALVESTON
CORPS OF ENGINEERS
GALVESTON, TEXAS

DRAWN BY: F.H.C.
TRACED BY:
CHECKED BY:
SUBMITTED BY: [signature]
APPROVED: [signature]
APPROVED: [signature]
DATE: MARCH 1968
SCALE:
SPEC. DATE
DRAWING NUMBER 3
SHEET
FILE NO. SN 103-225

SABINE-NECHES WATERWAY, TEXAS
SABINE LAKE
NORTH SPOIL DISPOSAL AREA
LOCATION AND LOGS OF BORINGS

PREPARED UNDER THE DIRECTION OF FRANKLIN B. MOON, COLONEL, C.E., DISTRICT ENGINEER