TEXAS CITY HURRICANE
FLOOD PROTECTION

LOG OF BORING NO. 819-368

TYPE: LOCATION:

DEPTH FT	SYMBOL	SAMPLES	DESCRIPTION OF MATERIAL (SURF. EL:)	BLOWS PER FT.	UNIT DRY WT. LBS./CU.FT.
	SC SM		Black, sandy clayey silt L.S.-25 0-35-65		
	CL		Yellow, sandy clay 0-24-76		
5	SC		Yellow, clayey sand L.S.-10.0 0-34-66		
10	SC SM		Gray to tan, clayey silty sand L.S.-31.0 0-55-45		
15			Same as below		
	CL		Yellow, sandy clay w/cal Nod 0-23-77	110.6	
20			Tan, clay L.S.-81.5 0-7-93	111.5	
25			Tan, sandy clay L.S.-35.0 0-22-77	106.3	
30			Driller's classification: Same as Above		
	CH		Tan, clay 0-1-99		
35					
40					
45					
50					

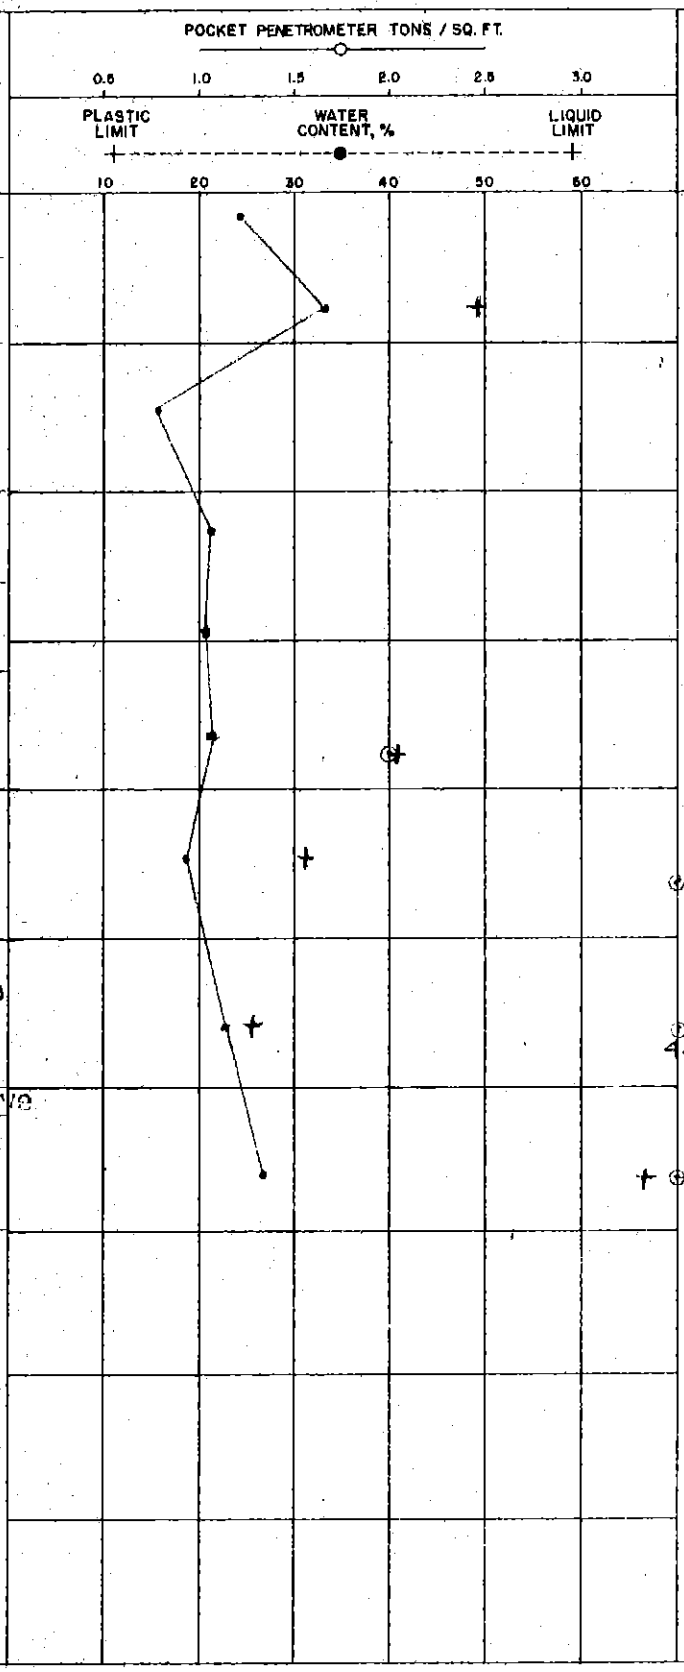

COMPLETION DEPTH: 35.0
DATE: 2 JAN 1963

DEPTH TO WATER IN BORING: 10.0

DATE: 9 JAN 1963

SWN 266(C)
22 AUG. 62