WHITE OAK BAYOU

LOG OF BORING NO. 4A-168

TYPE: 4" hand Auger

LOCATION:

DEPTH FT.	SYMBOL	SAMPLES	DESCRIPTION OF MATERIAL SURF EL:	BLOWS PER FT.	UNIT DRY WT. LBS./CU.FT.	POCKET PENETROMETER TONS / SQ. FT. (0.5, 1.0, 1.5, 2.0, 2.5, 3.0)	PLASTIC LIMIT / WATER CONTENT, % / LIQUID LIMIT (10, 20, 30, 40, 50, 60)	ELEVATION F.T.
			Gravel & Concrete					
			~~No Test~~					
			Brown Clay					
5	C							
	H		LS-17.0 0-8-92					
10								
15								
20								
25								
30								
35								
40								
45								
50								

COMPLETION DEPTH 10'

DATE 29 June

DEPTH TO WATER IN BORING 2.3

DATE

SWN 266(C)
22 AUG 62

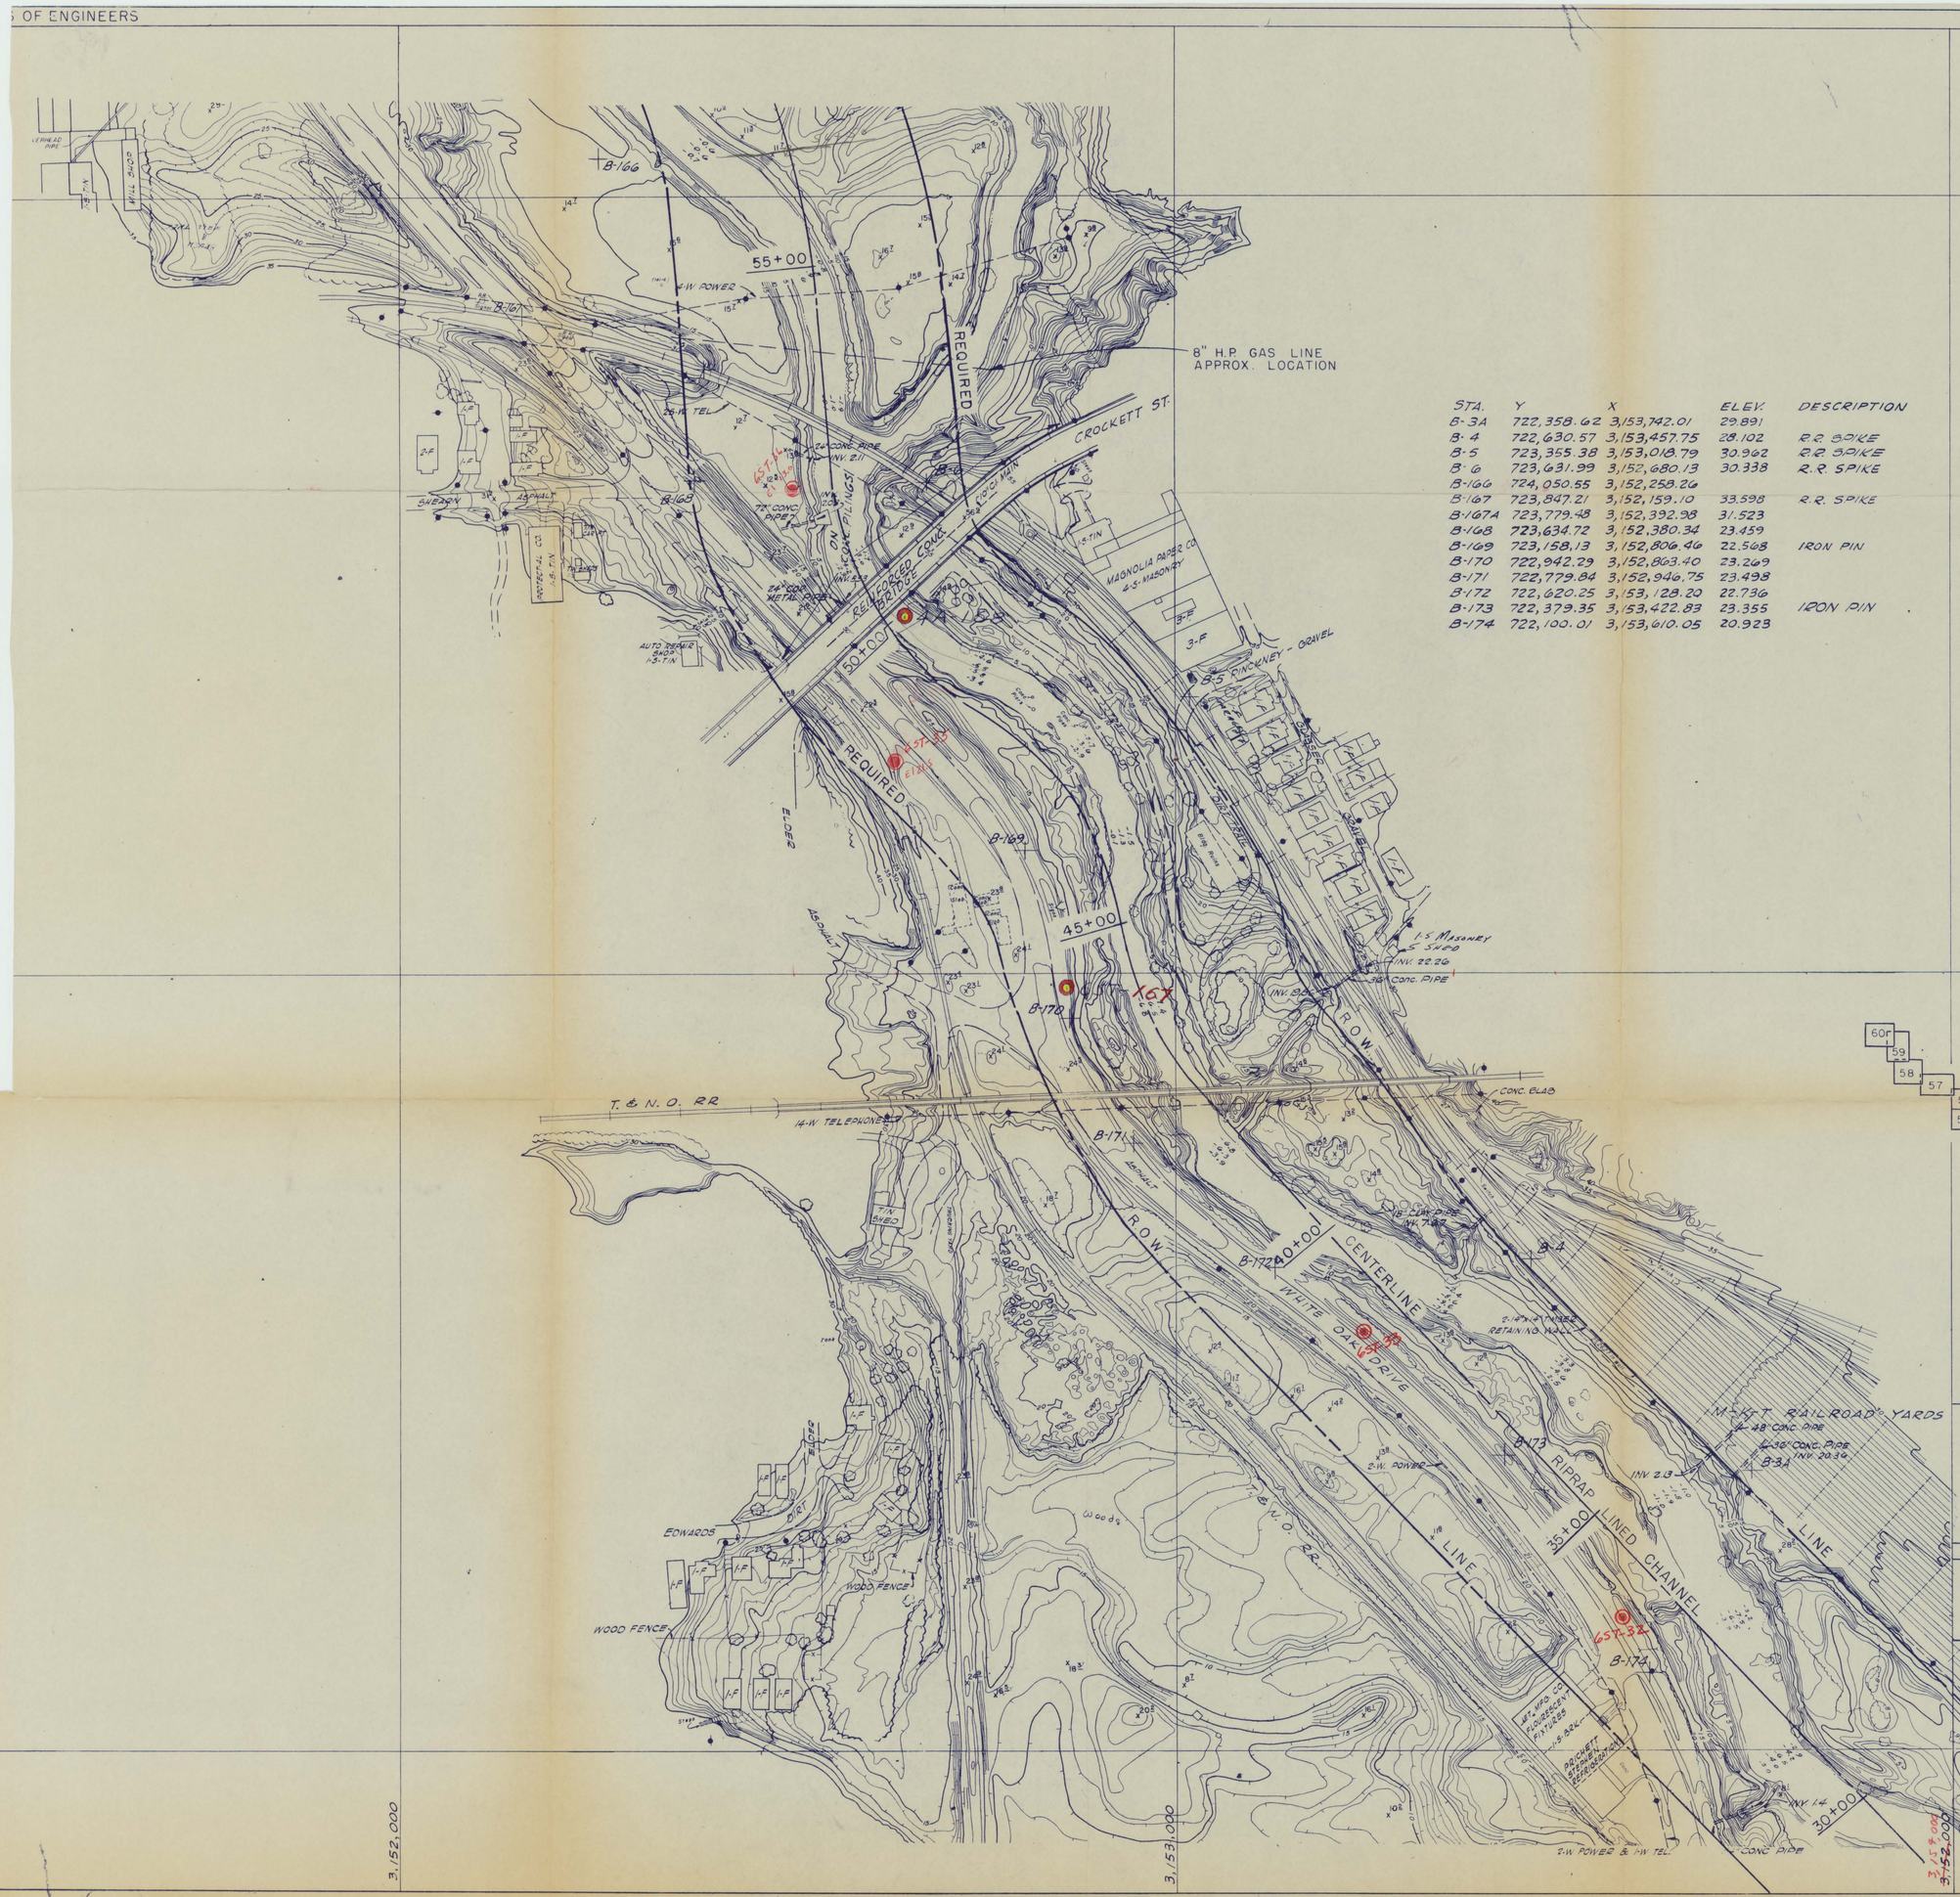

STA.	Y	X	ELEV.	DESCRIPTION
B-3A	722,358.62	3,153,742.01	29.891	
B-4	722,630.57	3,153,457.75	28.102	R.R. SPIKE
B-5	723,355.38	3,153,018.79	30.962	R.R. SPIKE
B-6	723,631.99	3,152,680.13	30.338	R.R. SPIKE
B-166	724,050.55	3,152,258.26		
B-167	723,847.21	3,152,159.10	33.598	R.R. SPIKE
B-167A	723,779.48	3,152,392.98	31.523	
B-168	723,634.72	3,152,380.34	23.459	
B-169	723,158.13	3,152,806.46	22.568	IRON PIN
B-170	722,942.29	3,152,863.40	23.269	
B-171	722,779.84	3,152,946.75	23.498	
B-172	722,620.25	3,153,128.20	22.736	
B-173	722,379.35	3,153,422.83	23.355	IRON PIN
B-174	722,100.01	3,153,610.05	20.923	

Galveston Dist. Lab. Report No. 1013

BUFFALO BAYOU, TEXAS

WHITE OAK BAYOU PROPOSED ALIGNMENT

SCALE OF FEET

100' 0 100'

U.S. ARMY ENGINEER DISTRICT, GALVESTON, TEXAS — APRIL 1963

TO ACCOMPANY GENERAL DESIGN MEMORANDUM NO.1 BUFFALO AND WHITE OAK BAYOUS AND WHITE OAK BAYOU FEATURE DESIGN MEMORANDUM NO.2, MILE 1.07 TO YALE STREET — DATED: APRIL 1963

Sheet 7 of 7 — FILE: HSG 402-133